Bid No. 26-47

for

Fleetwood Jourdain Center - Interior Improvements

ADDENDUM No. 1

November 2, 2026

Any and all changes to the Bid are valid only if they are included by written addendum to all potential respondents, which will be emailed prior to the proposal due date. Each respondent must acknowledge receipt of any addenda by indicating in its proposal. Each respondent, by acknowledging receipt of addenda, is responsible for the contents of the addenda and any changes to the bid therein. Failure to acknowledge receipt of addenda may cause the submittal to be rejected. If any language or figures contained in this addendum are in conflict with the original document, this addendum shall prevail.

This addendum consists of the following:

1. Addendum No. 1 is attached and consists of a total of *twenty (20)* pages including this cover sheet.

Please contact me at 847-866-2910 or jcooper@cityofevanston.org with any further questions or comments.

Sincerely,

Jessica Cooper
Purchasing Specialist

Bid No. 26-47

Fleetwood Jourdain Center - Interior Improvements

Addendum No. 1

November 2, 2026

This addendum forms a part of the Bid Documents for Bid # **26-47** and modifies these documents. This addendum consists of the following:

1.Bid 26-47 Fleetwood Jourdain Center - Interior Improvements Submittal Extension:

BID 26-47 DUE DATE: 2:00 P.M., Tuesday, December 22, 2026:

BID DUE DATE: 2:00 P.M., Tuesday, ~~November 17, 2026~~

2.Non-Mandatory Pre-Bid Meeting:

Second Non-mandatory Virtual Pre-Bid Meeting will be held.

A Non-mandatory virtual pre-bid meeting will be held 11:00 A.M. Thursday, November 12,2026. Virtual attendance details are as follows: meet.google.com/six-jhqh-rqh; Phone Numbers: (US)+1 475-522-0420; PIN: 688 496 160#.

3.State of Illinois DCEO Grant Funding Requirements

A. GRANT FUNDING
Bidders are advised that this project will be funded in part through a grant provided by the State of Illinois Department of Commerce and Economic Opportunity (DCEO).

As a result, the project may be subject to additional State requirements associated with the use of grant funds, including contractor certifications, workforce participation, employment reporting, documentation, and recordkeeping.

The attached **DCEO Notice of Grant Requirements** is provided for bidders' reference and identifies requirements that may be applicable to the project. The specific applicability of certain requirements has not yet been fully established.

B. COMPLIANCE WITH GRANT REQUIREMENTS
The Contractor and all applicable subcontractors shall comply with the requirements of the DCEO grant agreement, to the extent applicable to their work, including the following:

- Illinois Prevailing Wage Act (820 ILCS 130).
- Illinois Works Jobs Program Act (30 ILCS 559), including applicable apprenticeship utilization and reporting requirements.
- Employment of Illinois Workers on Public Works Act (30 ILCS 570).

- Applicable requirements of the Illinois Business Enterprise Program (30 ILCS 575).
- Other applicable State requirements expressly identified in the Contract Documents or provided by the City pursuant to the grant agreement.

C. DOCUMENTATION AND REPORTING
The Contractor shall cooperate with the City in meeting applicable grant reporting and documentation requirements.

Such cooperation shall include providing, upon request, documentation related to contractor and subcontractor participation, workforce utilization, certified payrolls, apprenticeship participation, project expenditures, invoices, and other information reasonably necessary to demonstrate compliance with applicable grant requirements.

The Contractor shall maintain records as required by applicable law and the grant agreement and make such records available to the City or authorized State representatives for review or audit.

D. CONTRACTOR RESPONSIBILITY
The Contractor shall be responsible for ensuring that applicable requirements are communicated to and complied with by its subcontractors.

Bidders shall include in their bids the administrative costs associated with the grant-related requirements expressly identified in the Contract Documents.

The City anticipates that additional grant-related requirements may be identified during construction or following project completion. The Contractor shall cooperate with the City in addressing such requirements. Any subsequently identified requirements that materially affect the Contractor's scope of work, cost, or schedule shall be addressed in accordance with the applicable provisions of the Contract.

The City shall remain responsible for administration of the DCEO grant and submission of required grant reports to the State.

4. Replacement Drawing Set
The Drawings exhibit included with the original Bid Documents contained several pages with missing or incomplete graphic information due to an error that occurred during PDF compression.

A corrected and complete set of drawings is included with this Addendum and shall supersede and replace the original Drawings exhibit in its entirety.

Although much of the information was visible in the original exhibit, the replacement drawings restore several important elements that were previously missing or incomplete, including:

Auditorium Ramp and Media Wall: Construction details and three-dimensional views illustrating the proposed improvements.

E-Sports Lounge: Flooring specifications and ceiling details.

Bidders shall review the replacement drawing set in its entirety and base their bids on the corrected drawings included with this Addendum.

ATTACHMENT: Bid 26-47 FJC_Addendum 1_Drawings.pdf

5. Sign-In Sheets

The Sign-In Sheets from the Pre-Bid Meeting on Thursday, October 22,2026 are attached to this addendum.

Note: Acknowledgment of this Addendum is required in the Submittal.

NOTICE OF GRANT REQUIREMENTS

Prevailing Wage Act (820 ILCS 130/0.01 et seq.): "All projects for the construction of fixed works which are financed in whole or in part with funds provided by this Agreement shall be subject to the Prevailing Wage Act (820 ILCS 130/0.01 et seq.) unless the provisions of that Act exempt its application. In the construction of the project, the Grantee shall comply with the requirements of the Prevailing Wage Act, including, but not limited to, inserting into all contracts for such construction a stipulation to the effect that not less than the prevailing rate of wages as applicable to the project shall be paid to all laborers, workers and mechanics performing work under the contract and requiring all bonds of contractors to include a provision as will guarantee the faithful performance of such prevailing wage clause as provided by contract." The Department and the Capital Development Board will work with the grantee to ensure compliance prior to the establishment of the grant agreement as well as through the life of the grant. The Act may be found in its entirety at https://labor.illinois.gov/laws-rules/conmed/prevailing-wage-act.html.

The Comptroller's Office requirement derives from Attorney General Opinion No. 00-018 that states, where a non-governmental entity receives a grant of public funds for the construction of a fixed work, the provisions of the Prevailing Wage Act (820 ILCS 130/0.01 et seq.) (56 Ill Admin Code 270) apply to the project. NOTE: Public bodies continue to be subject to Prevailing Wage requirements.

Please be advised that DCEO will not render a legal opinion as to applicability of the Prevailing Wage Act to any project. You should consult your own legal counsel for such an opinion. Questions regarding the applicability of Prevailing Wage requirements may also be referred to the Illinois Department of Labor at 312/793-1585 or 217/782-1710. Attorney General Opinion No. 00-018 may be accessed on the Attorney General's web site at https://illinoisattorneygeneral.gov/opinions/opinions-archive.

Employment of Illinois Workers on Public Works Act (30 ILCS 570/0.01 et seq.): If an entity receives state funds for construction related activities, the entity must employ at least 90% Illinois laborers on such projects during periods of excessive unemployment in Illinois. The Act may be found in its entirety at https://labor.illinois.gov/laws-rules/conmed/illinois-preference-act.html. Any questions regarding the Act should be directed to the Illinois Department of Labor's Conciliation and Mediation Division at (217) 782-1710. For further information, please visit the IDOL website at: https://labor.illinois.gov.

Public Act 96-1064 - Business Enterprise Program: Public Act 96-1064 mandates that each award by grant or loan of State funds of $250,000 or more for capital construction costs or professional services is conditioned upon the recipient's written certification that the recipient shall comply with the business enterprise program practices for minority-owned businesses, female-owned business, and businesses owned by persons with disabilities of the Business Enterprise for Minorities, Females and Persons with Disabilities Act (30 ILCS 575/0.01 *et seq.*) and the equal employment practices of Section 2-105 of the Illinois Human Rights Act (775 ILCS 5/2-105).

Illinois Works Jobs Program Act (30 ILCS 559/Art. 20): For Awards with an estimated total project cost of $500,000 or more, the Grantee will be required to comply with the Illinois Works Apprenticeship Initiative (30 ILCS 559/20-20 to 20-25) and all applicable administrative rules (*see* 14 Ill. Admin. Code Part 680). The "estimated total project cost" is a good faith approximation of the costs of an entire project being paid for in whole or in part by appropriated capital funds to construct a public work. Grantee must submit a Budget Supplement Form (available on the DCEO website) to the Grantor within ninety (90) days of the execution of a Grant Award (Agreement).

The goal of the Illinois Works Apprenticeship Initiative is that apprentices will perform either 10% of the total labor hours worked in each prevailing wage classification or 10% of the estimated labor hours in each prevailing wage classification, whichever is less. Of this goal, at least half of those apprenticeship hours shall be performed by graduates of the Illinois Works Preapprenticeship Program, the Illinois Climate Works Preapprenticeship Program, or the Highway Construction Careers Training Program. Grantee is permitted to seek from the Grantor a waiver or reduction of this goal in certain circumstances pursuant to 30 ILCS 559/20-20(b). The Grantee must ensure compliance for the life of the entire project, including during the term of the Award and after the Term ends, if applicable, and will be required to report on and certify its compliance.

More on the Act may be found at:
Illinois Works Jobs Program Act - Illinois Works

****

§ 200.326 Bonding requirements:
For construction or facility improvement contracts or subcontracts exceeding the Simplified Acquisition Threshold, the Federal awarding agency or pass-through entity may accept the bonding policy and requirements of the non-Federal entity provided that the Federal awarding agency or pass-through entity has made a determination that the Federal interest is adequately protected. If such a determination has not been made, the minimum requirements must be as follows:

(a) A bid guarantee from each bidder equivalent to five percent of the bid price. The "bid guarantee" must consist of a firm commitment such as a bid bond, certified check, or other negotiable instrument accompanying a bid as assurance that the bidder will, upon acceptance of the bid, execute such contractual documents as may be required within the time specified.

(b) A performance bond on the part of the contractor for 100 percent of the contract price. A "performance bond" is one executed in connection with a contract to secure fulfillment of all the contractor's requirements under such contract.

(c) A payment bond on the part of the contractor for 100 percent of the contract price. A "payment bond" is one executed in connection with a contract to assure payment as required by law of all persons supplying labor and material in the execution of the work provided for in the contract.

****

Environmental Review Requirements: Capital grants will be reviewed to determine environmental review requirements. Based on the scope of the project, the grantee may be required to complete additional environmental approvals before disbursement of grant funds can be initiated.

****

- In addition to the above, any contractual agreement between the Grantee and another party (being paid with grant funds) must include special language to allow DCEO access to the other party's records, relative to the grant. This includes construction subcontractors, consultants who provide services, and any other entity with which the grantee has a legal agreement to expend grant funds. Please see the separately attached pdf document entitled "Third Party Contractual Requirements" for this language (to incorporate into your legal subcontracts).

****

- Purchases of real property (land and/or buildings) will require submission of at least one appraisal conducted by a neutral third-party prior to closing – and as close to the closing date as possible – as an estimate of the property's fair market value. The appraisal documentation must be submitted to the Department as soon as available, and preferably prior the actual closing date.

PROJECT DATA	
USE GROUP CLASSIFICATION	B
CONSTRUCTION TYPE	III-B
TOTAL FLOOR AREA	
EXIT ACCESS TRAVEL DISTANCE	
AUTOMATIC SPRINKLERS	YES
OCCUPANTS	
MAXIMUM HEIGHT	1 STORY
REQUIRED NUMBER OF EXITS	
ACTUAL NUMBER OF EXITS	
MINIMUM CORRIDOR WIDTH	

APPLICABLE BUILDING CODES

ALL DRAWINGS DEVELOPED TO ADHERE TO THE FOLLOWING NATIONAL & STATE CODES ADOPTED & AMENDED BY THE CITY OF EVANSTON, ILLINOIS.

2021 International Building Code (IBC) - Local IBC Amendments
2021 International Existing Building Code (IEBC)
2021 International Mechanical Code (IMC) - Local IMC Amendments
2021 International Fuel Gas Code (IFGC) - Local IFGC Amendments
2020 NFPA 70 National Electric Code (NEC) - NEC Amendments
2021 NFPA Life Safety Code 101
2021 International Fire Code (IFC) - IFC Amendments
Illinois Energy Conservation Code - Local IECC Amendments
Illinois Plumbing Code - Local Plumbing Code Amendments
2018 Illinois Accessibility Code

ENERGY CODED COMPLIANCE METHOD

PERFORMANCE PATH

DESIGN CRITERIA

GROUND SNOW LOAD		25 LB / FT²
ULTIMATE WIND DESIGN		117 MPH
SEISMIC DESIGN CATEGORY		A
SUBJECT TO DAMAGE FROM:	WEATHERING	SEVERE
	FROST LINE DEPTH	42"
	TERMITE	MODERATE TO SEVERE
WINTER DESIGN TEMPERATURE		-4° F, 97 ½ %
SUMMER DESIGN TEMPERATURE		89° F Dry Bulb, 2 ½ %
		76° F Wet Bulb, 2 ½ %
ICE BARRIER UNDERLAYMENT		REQUIRED
FLOOD HAZARDS		FIRM #170214 PANELS 0606H-0609H 12/16/2004
AIR FREEZING INDEX		AIR FREEZING INDEX
ANNUAL MEAN TEMPERATURE		49.4 °F
HEATING DEGREE DAYS (HDD)		6,155
COOLING DEGREE DAYS (CDD)		942
CLIMATE ZONE		5A
INDOOR DESIGN CONDITIONS		MAX. 76° F - HEATING
		MIN. 76° F - COOLING

SHEET INDEX

G	COVER PAGE, GENERAL NOTES, DRAWING INDEX
D1	AUDITORIUM - EXISTING CONDITIONS & DEMOLITION
A1	RAMP PLAN & SECTIONS
A2	RAMP 3D DIAGRAMS - 1
A3	RAMP 3D DIAGRAMS - 2
A4	RAMP 3D VIEWS & DETAILS
A5	COAT CLOSET & MEDIA WALL
A7	E-SPORTS LOUNGE - EXISTING CONDITIONS & DEMOLITION
A8	E-SPORTS LOUNGE - PLANS & ELEVATIONS
A9	ESPORTS LOUNGE - DETAILS & 3D VIEWS
E1	AUDITORIUM - ELECTRICAL
E2	ESPORTS LOUNGE - ELECTRICAL

SUMMARY OF WORK

THE PROJECT CONSISTS OF INTERIOR IMPROVEMENTS TO THE EXISTING FLEETWOOD-JOURDAIN COMMUNITY CENTER, INCLUDING CONSTRUCTION OF A NEW CONCRETE RAMP AND BUILT-IN SEATING AND STORAGE WITHIN THE AUDITORIUM, AND RENOVATION OF AN EXISTING MEETING ROOM INTO AN ESPORTS LOUNGE. WORK INCLUDES ASSOCIATED ARCHITECTURAL, ELECTRICAL, AND FINISH IMPROVEMENTS AS INDICATED IN THE CONTRACT DOCUMENTS.

GENERAL PROJECT NOTES

THESE DRAWINGS ARE SCOPE DOCUMENTS INDICATING THE GENERAL PROJECT DESIGN CONCEPT, DIMENSIONS OF THE PROJECT, MAJOR ARCHITECTURAL ELEMENTS, AND BASIC ORGANIZATION OF MECHANICAL, ELECTRICAL AND PLUMBING SYSTEMS. AS SCOPE DOCUMENTS, THESE DRAWINGS DO NOT NECESSARILY DESCRIBE OR INDICATE ALL MATERIALS OR WORK REQUIRED FOR FULL PERFORMANCE AND COMPLETION OF THE PROJECT. ON THE BASIS OF THE GENERAL SCOPE INDICATED OR DESCRIBED, THE CONTRACTOR(S) SHALL FURNISH ALL ITEMS REQUIRED FOR PROPER EXECUTION AND COMPLETION OF THE PROPOSED PROJECT. THE ARCHITECT IS NOT RESPONSIBLE FOR THE FAILURE OF THE CONTRACTOR(S) TO EXECUTE NECESSARY WORK OR TO SUPPLY REQUIRED MATERIALS FOR PROPER COMPLETION OF THIS PROJECT. FURTHER MORE THE ARCHITECT MAKES NO WARRANTY EXPRESSED OR IMPLIED ON THESE DOCUMENTS.

DUE TO THE NATURE OF THIS WORK THE ARCHITECT DOES NOT WARRANT THE EXISTING CONDITIONS AS DEPICTED IN THESE DRAWINGS AS BUILT CONDITIONS. THE MEASUREMENTS ON THESE DRAWINGS ARE REASONABLY ACCURATE FOR THE PURPOSE OF "FIGURING." HOWEVER, IN THE EXECUTION OF WORK ON THE JOB, DO NOT SCALE DRAWINGS. EACH CONTRACTOR IS REQUIRED TO VERIFY ALL DIMENSIONS WITH THE ACTUAL CONDITIONS AND TO REPORT ANY DISCREPANCIES TO THE ARCHITECT, OWNER, OR THE OWNER'S REPRESENTATIVE.

EACH CONTRACTOR SHALL BE RESPONSIBLE FOR STORAGE AND SAFETY OF HIS OWN MATERIALS AND WORK, AND FOR PROPERLY REMOVING HIS DEBRIS FROM THE JOB SITE. GENERAL CONTRACTOR (GC) SHALL PROVIDE FOR ALL SITE DEMOLITION AND DEBRIS REMOVAL REQUIRED TO PERFORM NEW CONSTRUCTION WHILE ADEQUATELY MAINTAINING THE PREMISES AND ADJACENT PREMISES TO INSURE NORMAL OCCUPANCY AND SECURITY. THE GC SHALL COORDINATE PROPER TRANSPORTATION AND STORAGE OF BUILDING MATERIALS ON THE SITE TO AVOID OVERLOADING OF EXISTING FLOOR.

CONTRACTORS INSTALLING PIPES, DUCTS AND CONDUIT WILL BE REQUIRED TO DO ALL CUTTING AND PATCHING IN CONNECTION WITH THEIR WORK, INCLUDING EXCAVATION AND DIGGING. THE OWNER WILL ASSUME NO RESPONSIBILITY FOR THE COST OF CHANGES OR EXTRA WORK MADE NECESSARY BY THE FAILURE OF TRADES TO COORDINATE THEIR WORK DURING CONSTRUCTION.

WHERE APPLICABLE THE GC SHALL CONSTRUCT PHYSICAL BARRIERS AROUND AREAS UNDER CONSTRUCTION AS REQUIRED TO ENSURE GENERAL PUBLIC AND PERSONAL SAFETY.

THE GC SHALL SUPERVISE AND DIRECT THE WORK, HE SHALL BE SOLELY RESPONSIBLE FOR ALL CONSTRUCTION MEANS, METHODS, TECHNIQUES, SEQUENCES AND PROCEDURES. THE GC SHALL BE RESPONSIBLE FOR COORDINATING ALL PORTIONS OF THE WORK UNDER HIS CONTRACT. ALL WORK SHALL BE COMPLETED USING PRACTICES ACCEPTED AND ENDORSED BY THE CORRESPONDING TRADE INDUSTRIES.

THE TERM "PROVIDE" SHALL MEAN TO FURNISH AND INSTALL.


THE CONTRACT AND SUBCONTRACT AMOUNTS SHALL PROVIDE COMPLETE WORKING MECHANICAL, ELECTRICAL AND PLUMBING SYSTEMS COMMENSURATE WITH THE REQUIREMENTS OF THE CONTRACT DOCUMENTS AND THE APPLICABLE CODES.


ALL DIMENSIONS SHOWN ARE TO FINISH FACE OF WALL UNLESS NOTED OTHERWISE. DIMENSIONS AND NOTES FOR A GIVEN CONDITION ARE TYPICAL FOR ALL SIMILAR CONDITIONS UNLESS NOTED OTHERWISE.

WHERE NEW WORK ADJOINS EXISTING, ALL SUCH NEW WORK SHALL BE PROPERLY INTERGRATED WITH THE EXISTING TO ENSURE UNIFORM APPEARANCE. ANY REPAIR WORK REQUIRED TO EXISTING WORK SHOULD BE TAKEN CARE OF BY THE CONTRACTOR - PROVIDING ALL NECESSARY CUTTING, FITTING AND PATCHING AND SHALL FURNISH ALL NECESSARY LABOR AND MATERIALS FOR THIS WORK. ALL WORK REQUIRING SPECIAL DETAILING, AND NOT DETAILED ON THE DRAWINGS SHOULD BE BROUGHT TO THE ATTENTION OF THE ARCHITECT / OWNER.

THE ARCHITECT HAS NO CONTRACTUAL DUTY TO CONTROL MEANS AND METHODS OF THE WORK NOR TO PROVIDE JOB SITE SUPERVISION, ENSURE SAFETY OR CONSTRUCTION MANAGEMENT AND DOES NOT VOLUNTARILY ASSUME ANY SUCH RESPONSIBILITIES

LOCATION MAP

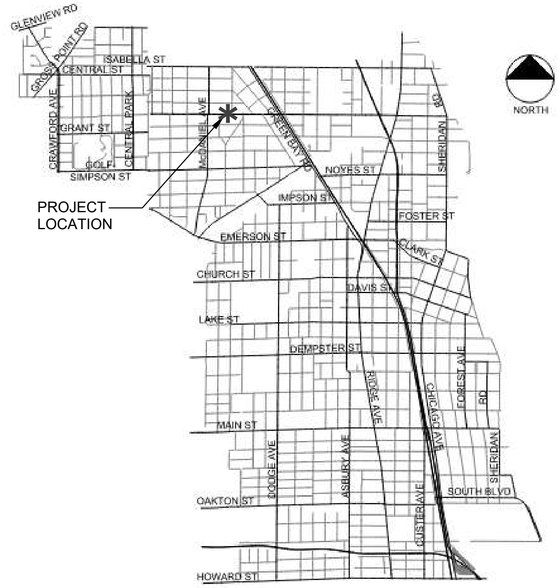

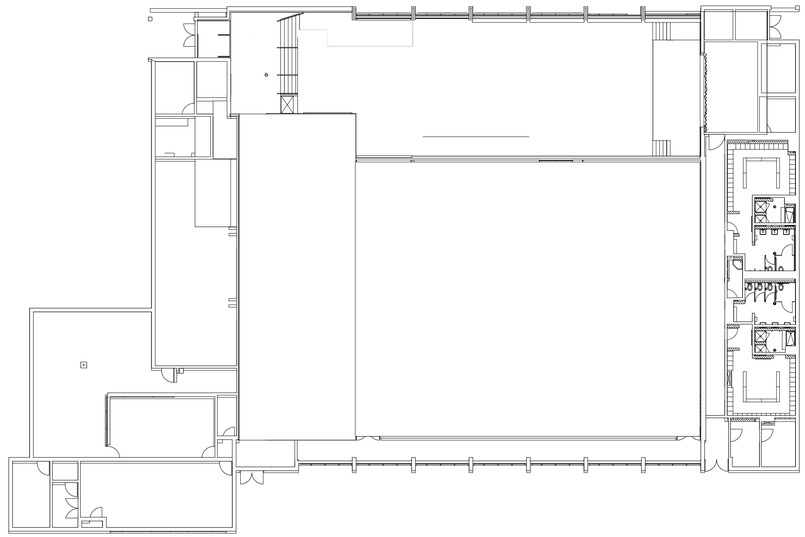

G :: KEY PLAN
1 scale: 1" = 20'

City of Evanston

ARCHITECT:
T.KIRKBY
6874 N. NW HWY
CHICAGO, IL 60631
773.225.7166

CONTRACTOR:
TBD

OWNER:
City of Evanston

FJCC Interior Improvements


1655 Foster St, Evanston, IL 60201

DRAWN BY: TK
CHECKED BY: SC
DOCUMENT DATE: October 27, 2026
JOB#: 2026.01

10.15.2026 ISSUED FOR BID
10.27.2026 ADDENDUM 1

G

COVER PAGE, KEY PLAN & GENERAL NOTES

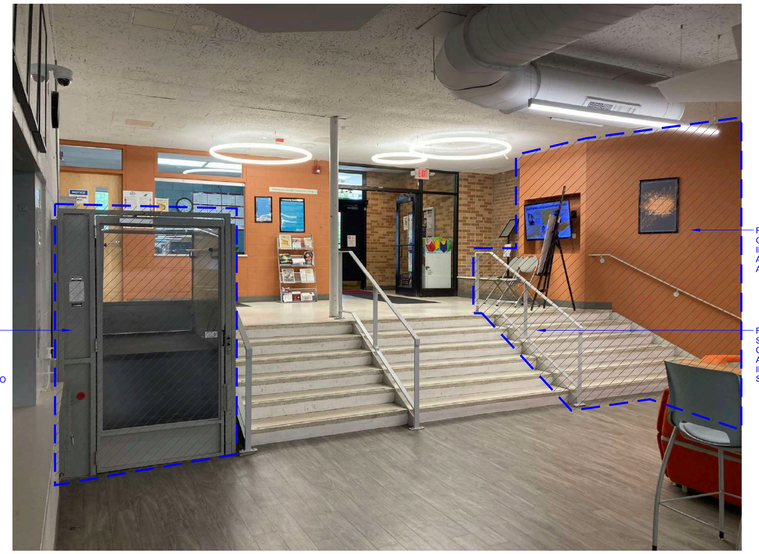


REMOVE AND DISPOSE OF EXISTING CHAIR LIFT IN ITS ENTIRETY, INCLUDING TRACKS, SUPPORTS, ANCHORS, AND ASSOCIATED ELECTRICAL COMPONENTS. DISCONNECT ELECTRICAL SERVICE AND MAKE SAFE. PATCH AND REPAIR AFFECTED SURFACES TO MATCH ADJACENT CONSTRUCTION.

REMOVE EXISTING ANGLED GYPSUM BOARD PARTITION, INCLUDING FRAMING, FINISHES, AND ASSOCIATED TRIM. PATCH ADJACENT SURFACES TO REMAIN

REMOVE EXISTING TERRAZZO STEPS, ASSOCIATED CONCRETE CONSTRUCTION, HANDRAILS, AND ANCHORS WITHIN LIMITS INDICATED. SAWCUT AT ADJACENT SURFACES TO REMAIN.

5 :: **EXISTING CONDITION & DEMOLITION - AUDITORIUM STEPS & CHAIR LIFT**
D1 *scale: NTS*

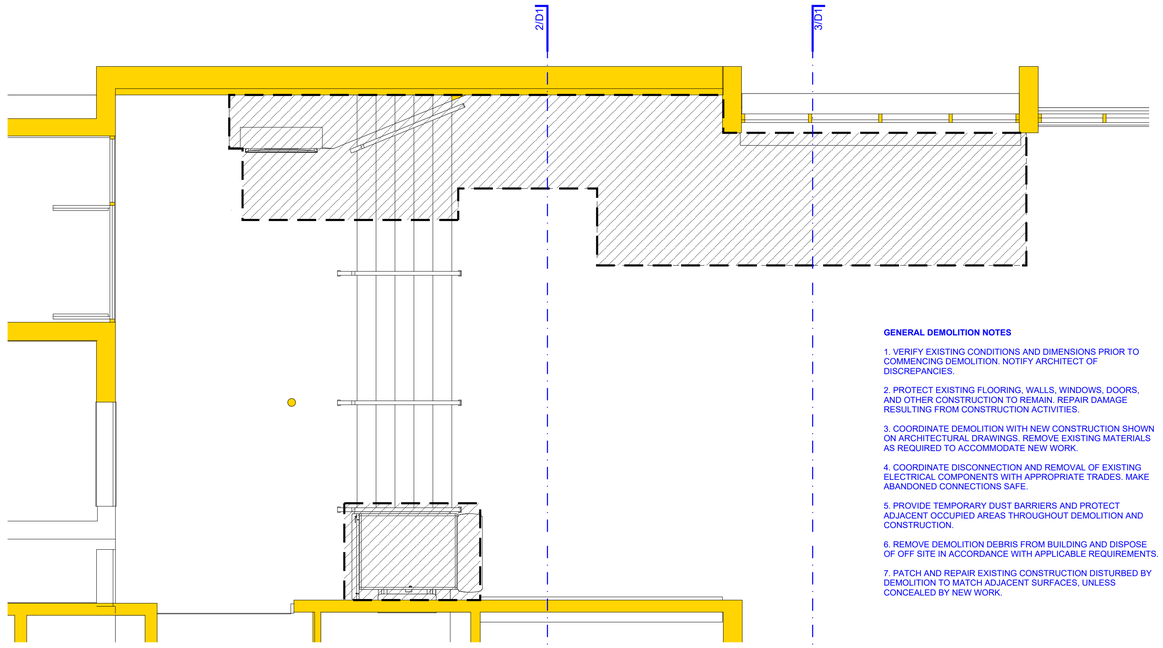

4 :: **DEMOLITION PLAN - AUDITORIUM STEPS & CHAIR LIFT**
D1 *scale: 1/4" = 1'-0"*

GENERAL DEMOLITION NOTES

1. VERIFY EXISTING CONDITIONS AND DIMENSIONS PRIOR TO COMMENCING DEMOLITION. NOTIFY ARCHITECT OF DISCREPANCIES.

2. PROTECT EXISTING FLOORING, WALLS, WINDOWS, DOORS, AND OTHER CONSTRUCTION TO REMAIN. REPAIR DAMAGE RESULTING FROM CONSTRUCTION ACTIVITIES.


3. COORDINATE DEMOLITION WITH NEW CONSTRUCTION SHOWN ON ARCHITECTURAL DRAWINGS. REMOVE EXISTING MATERIALS AS REQUIRED TO ACCOMMODATE NEW WORK.

4. COORDINATE DISCONNECTION AND REMOVAL OF EXISTING ELECTRICAL COMPONENTS WITH APPROPRIATE TRADES. MAKE ABANDONED CONNECTIONS SAFE.

5. PROVIDE TEMPORARY DUST BARRIERS AND PROTECT ADJACENT OCCUPIED AREAS THROUGHOUT DEMOLITION AND CONSTRUCTION.


6. REMOVE DEMOLITION DEBRIS FROM BUILDING AND DISPOSE OF OFF SITE IN ACCORDANCE WITH APPLICABLE REQUIREMENTS.

7. PATCH AND REPAIR EXISTING CONSTRUCTION DISTURBED BY DEMOLITION TO MATCH ADJACENT SURFACES, UNLESS CONCEALED BY NEW WORK.

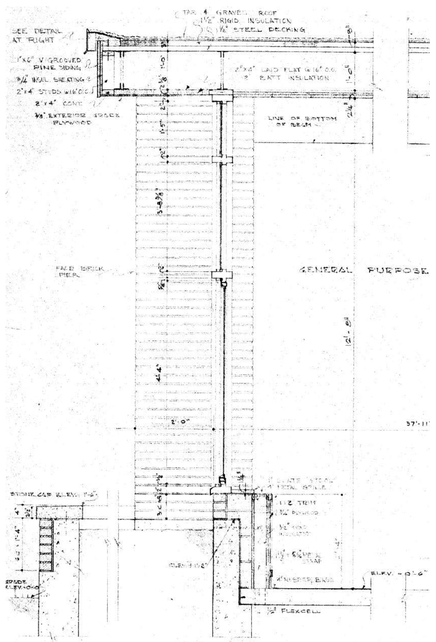


3 :: **EXISTING CONDITION - SECTION @ NORTH WALL**
D1 *scale: 1/4" = 1'-0"*

EXISTING STRUCTURAL CONDITIONS SHOWN ARE BASED ON ORIGINAL BUILDING DRAWINGS AND HAVE NOT BEEN FIELD VERIFIED. CONTRACTOR SHALL VERIFY CONDITIONS PRIOR TO DEMOLITION AND NOTIFY ARCHITECT OF DISCREPANCIES. DO NOT CUT OR REMOVE STRUCTURAL ELEMENTS WITHOUT PRIOR AUTHORIZATION.

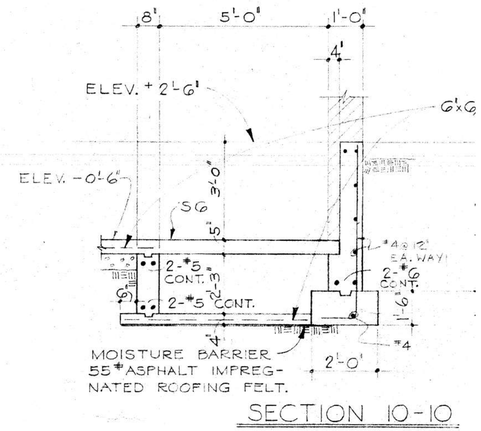

2 :: **EXISTING CONDITION - SECTION @ NORTH WALL**
D1 *scale: 1/4" = 1'-0"*

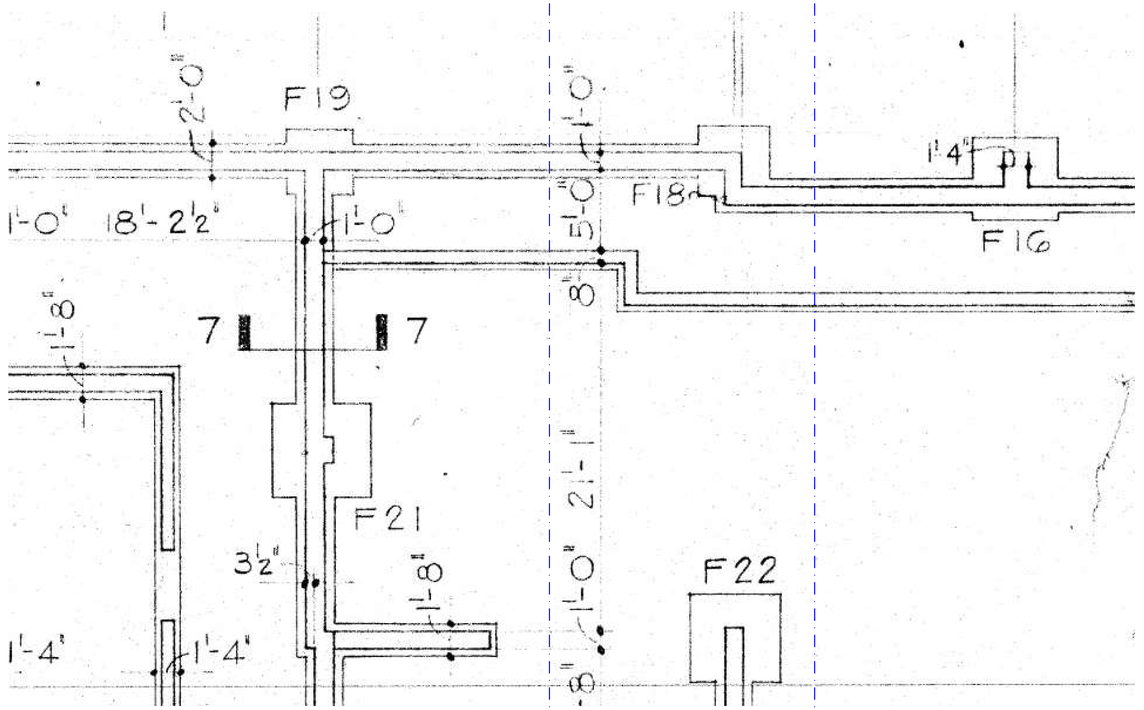

1 :: **FOUNDATION PLAN (ORIGINAL BLUEPRINTS)**
D1 *scale: 1/4" = 1'-0"*

City of Evanston

ARCHITECT:
T.KIRKBY
6874 N. NW HWY
CHICAGO, IL 60631
773.225.7166

CONTRACTOR:
TBD

OWNER:
City of Evanston

FJCC Interior Improvements


1655 Foster St, Evanston, IL 60201

DRAWN BY: TK
CHECKED BY: SC
DOCUMENT DATE: October 27, 2026
JOB#: 2026.01

10.15.2026 ISSUED FOR BID
10.27.2026 ADDENDUM 1

D1

AUDITORIUM - EXISTING CONDITIONS & DEMOLITION

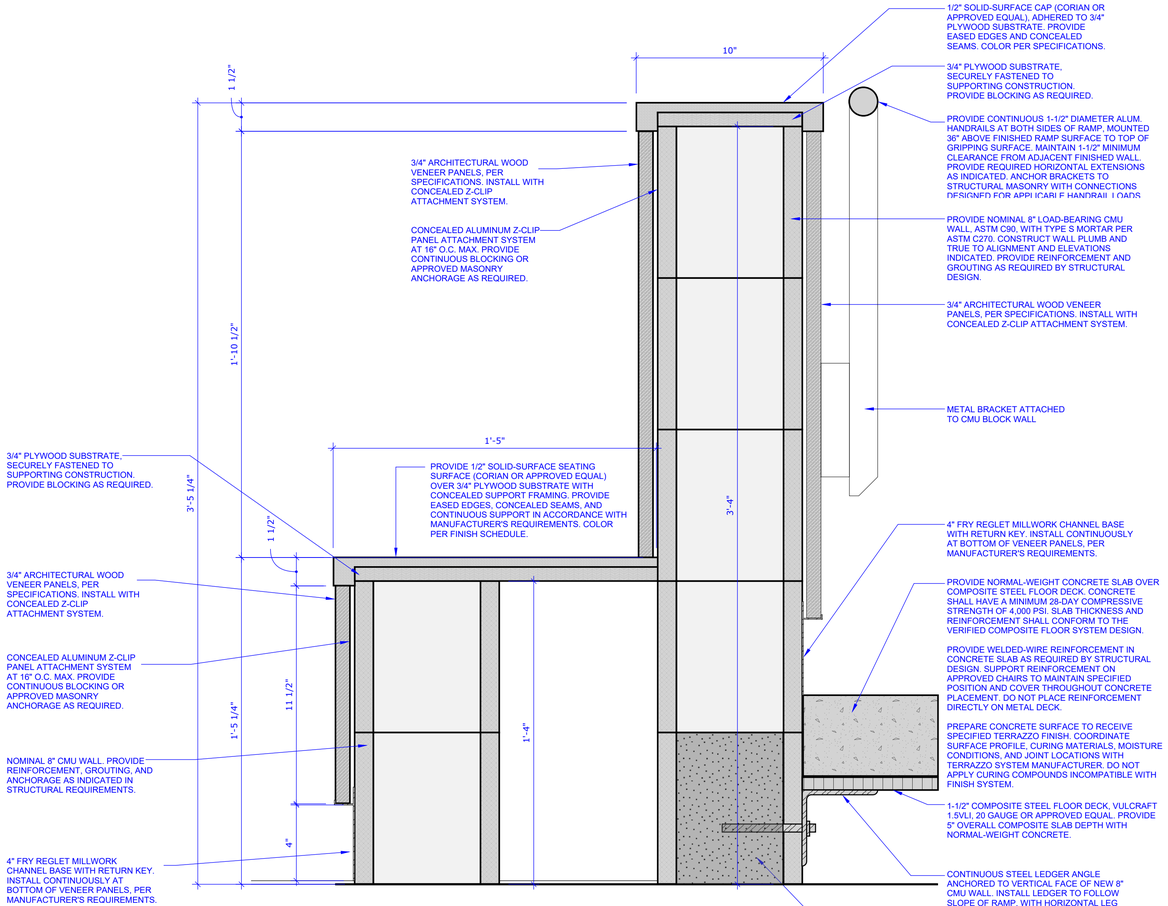

6 :: **ENLARGED SECTION**
A1 *scale: 3" = 1'*

RAMP CONSTRUCTION – GENERAL NOTES

1. CONSTRUCT NEW CONCRETE RAMP AND LANDINGS TO DIMENSIONS, SLOPES, AND ELEVATIONS INDICATED. PROVIDE SMOOTH, FLUSH TRANSITIONS AT ALL CHANGES IN SLOPE.

2. PROVIDE COMPOSITE CONCRETE SLAB OVER 1-1/2" STEEL FLOOR DECK, SPANNING PERPENDICULAR TO DIRECTION OF RAMP. DECK GAUGE, SLAB THICKNESS, AND REINFORCEMENT SHALL BE AS ESTABLISHED BY VERIFIED STRUCTURAL DESIGN.


3. PROVIDE CONTINUOUS STEEL LEDGER ANGLES AT RAMP SUPPORT WALLS. INSTALL LEDGERS TO FOLLOW RAMP SLOPE AND PROVIDE POSITIVE ATTACHMENT OF METAL DECK.

4. PROVIDE NEW NOMINAL 8" LOAD-BEARING CMU SUPPORT WALLS. REINFORCE AND GROUT CELLS AS REQUIRED FOR WALL AND LEDGER ANCHORAGE DESIGN.


5. PROVIDE GALVANIZED STEEL DECK CLOSURES AND CONCRETE EDGE FORMS AT ALL EXPOSED DECK TERMINATIONS.

6. COORDINATE CONSTRUCTION JOINTS, REINFORCEMENT, AND SUPPORT CONDITIONS AT RAMP-TO-LANDING TRANSITIONS.


7. PREPARE CONCRETE SUBSTRATE TO RECEIVE SPECIFIED TERRAZZO FINISH. COORDINATE CURING, SURFACE PREPARATION, AND MOVEMENT JOINTS WITH TERRAZZO SYSTEM REQUIREMENTS.

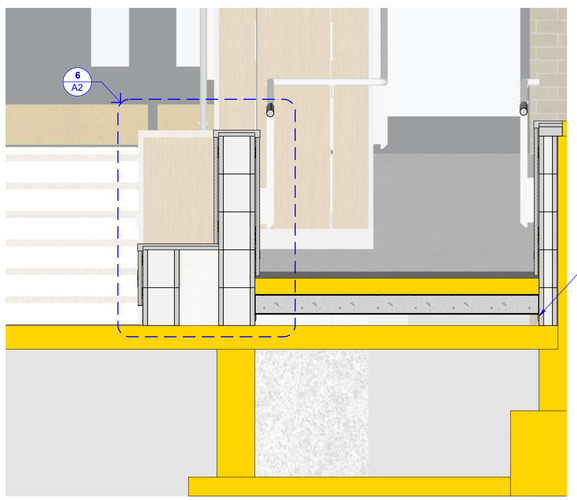


5 :: **CROSS SECTION**
A1 *scale: 3/4" = 1'-0"*

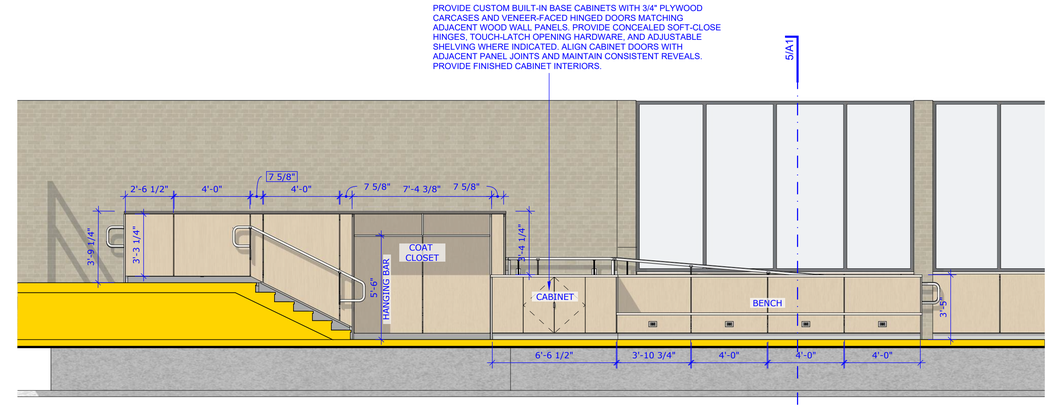


4 :: **ELEVATION**
A1 *scale: 1/4" = 1'-0"*

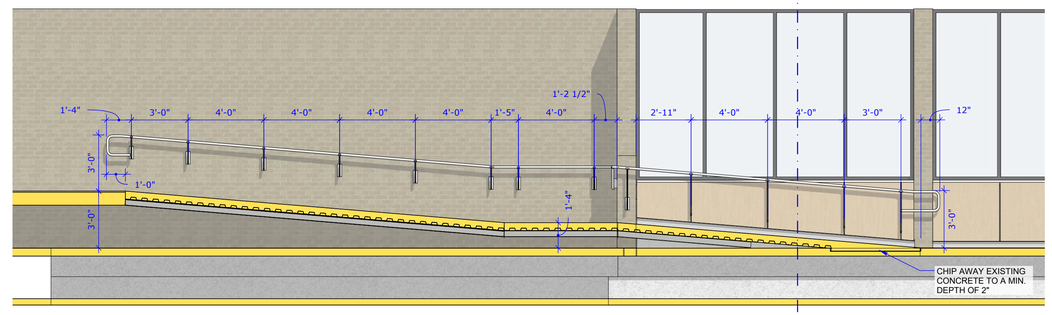

3 :: **SECTION**
A1 *scale: 1/4" = 1'-0"*

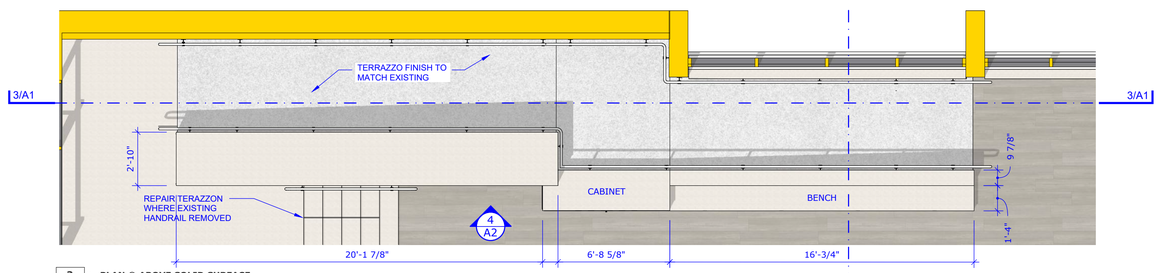

2 :: **PLAN @ ABOVE SOLID SURFACE**
A1 *scale: 1/4" = 1'-0"*

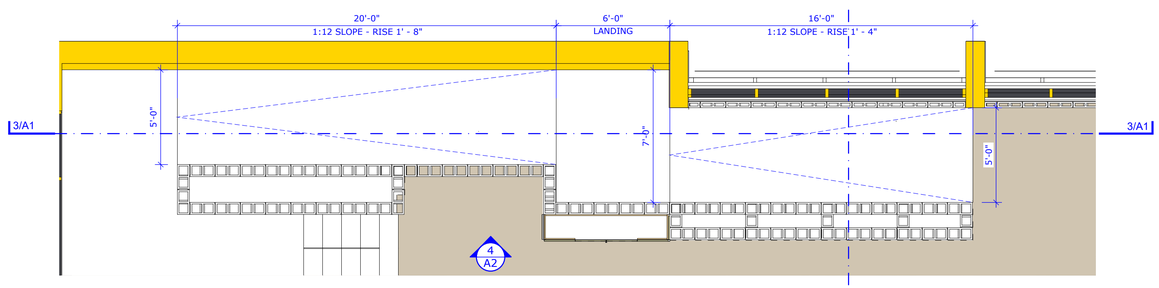

1 :: **PLAN CUT @ CMU**
A1 *scale: 1/4" = 1'-0"*

City of Evanston

ARCHITECT:
T.KIRKBY
6874 N. NW HWY
CHICAGO, IL 60631
773.225.7166

CONTRACTOR:
TBD

OWNER:
City of Evanston

FJCC Interior Improvements


1655 Foster St, Evanston, IL 60201

DRAWN BY: TK
CHECKED BY: SC
DOCUMENT DATE: October 27, 2026
JOB#: 2026.01


10.15.2026 ISSUED FOR BID
10.27.2026 ADDENDUM 1

A1


RAMP PLAN & SECTIONS

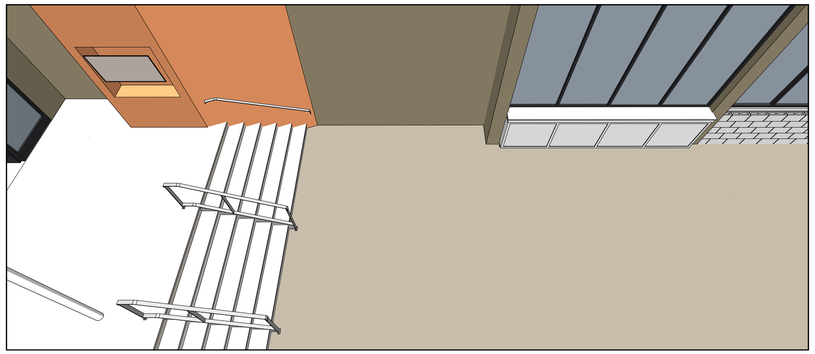





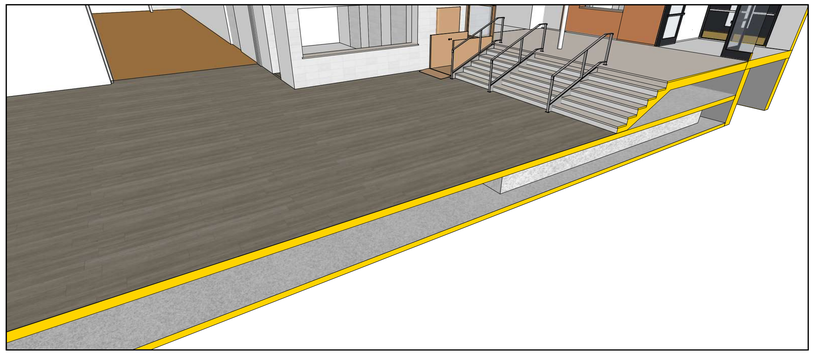


1 :: **EXISTING CONDITION**
A2 *scale: NTS*

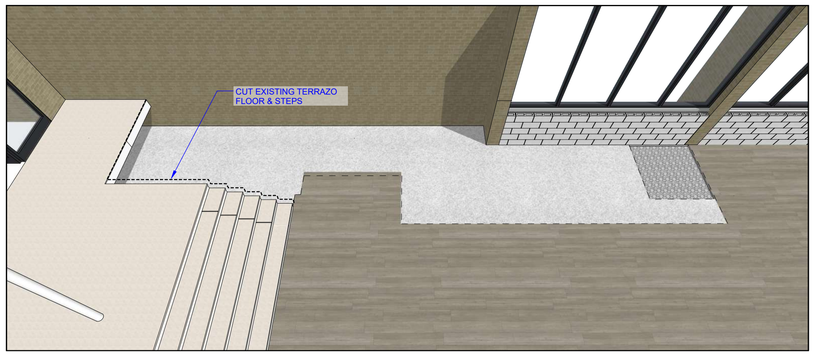


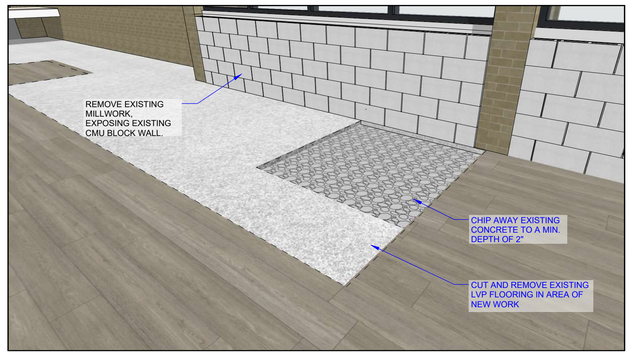


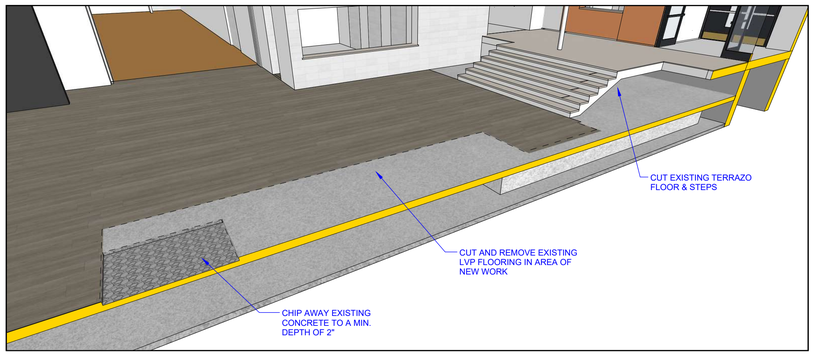


2 :: **DEMOLITION**
A2 *scale: NTS*

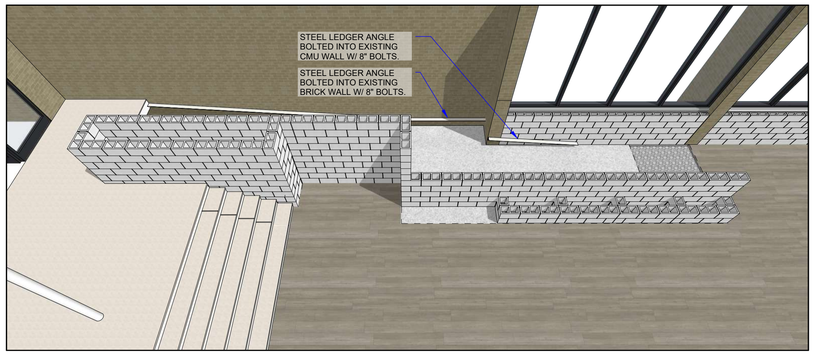


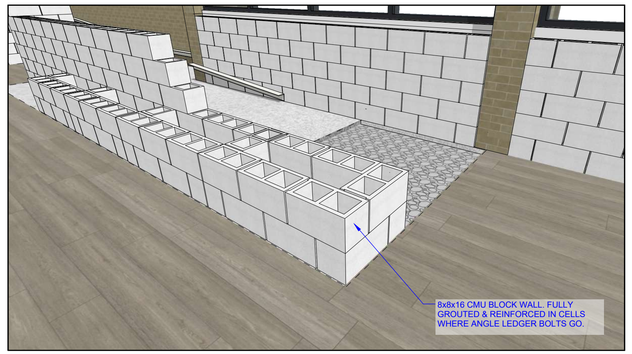


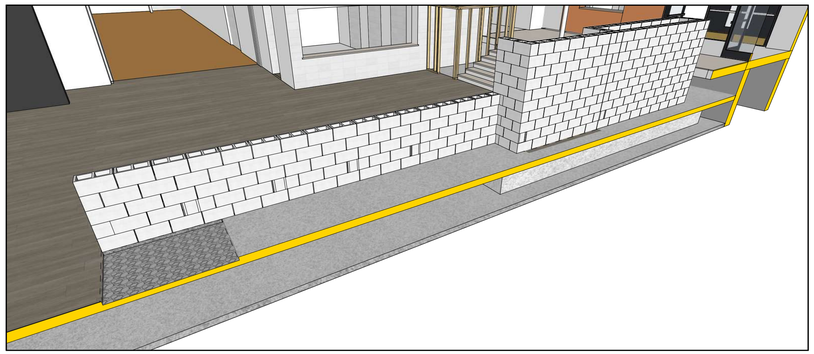

3 :: **CMU BLOCK WALL & STEEL LEDGER ANGLES**
A2 *scale: NTS*

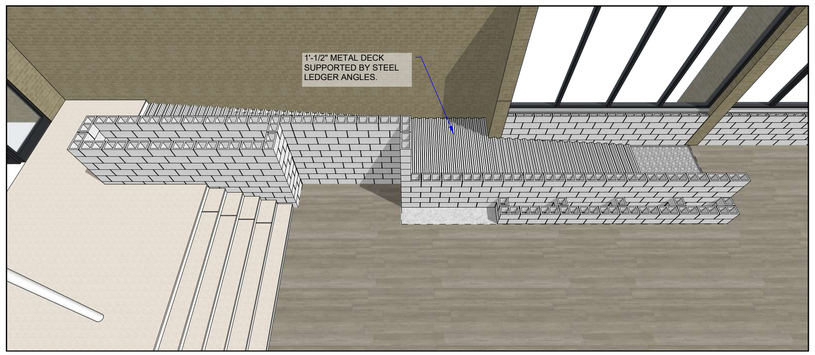

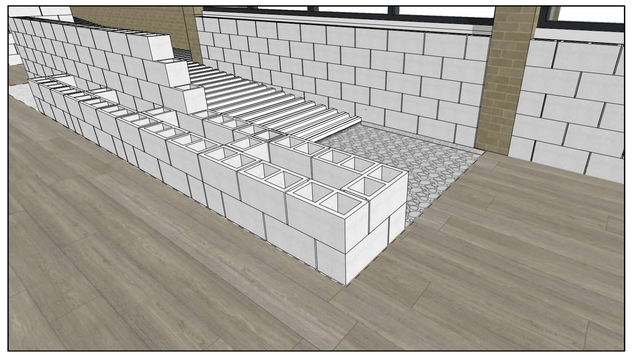

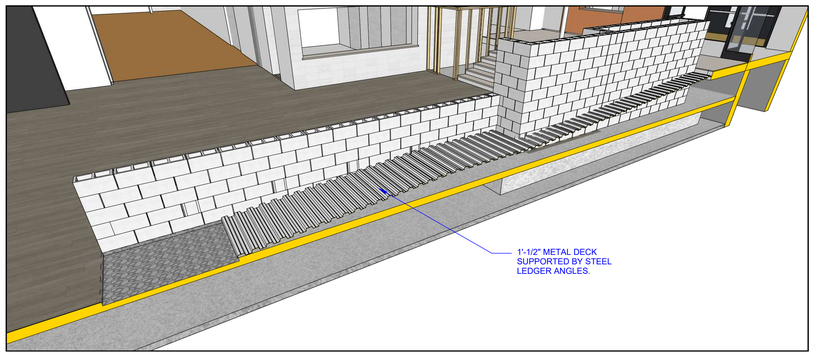

4 :: **METAL DECK**
A2 *scale: NTS*

City of Evanston

ARCHITECT:
T.KIRKBY
6874 N. NW HWY
CHICAGO, IL 60631
773.225.7166

CONTRACTOR:
TBD

OWNER:
City of Evanston

FJCC Interior Improvements


1655 Foster St, Evanston, IL 60201

DRAWN BY: TK
CHECKED BY: SC
DOCUMENT DATE: October 27, 2026
JOB#: 2026.01


10.15.2026 ISSUED FOR BID
10.27.2026 ADDENDUM 1


A2


RAMP 3D DIAGRAMS - 1

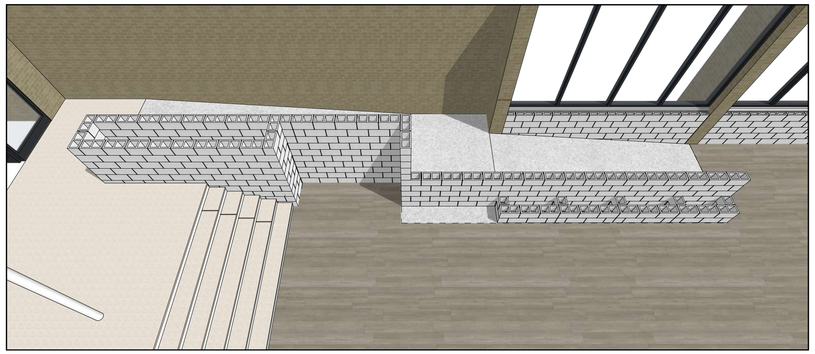

1 :: **CONCRETE SLAB**
A3 *scale: NTS*

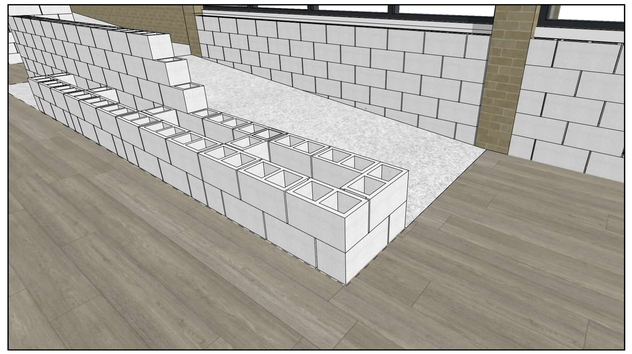


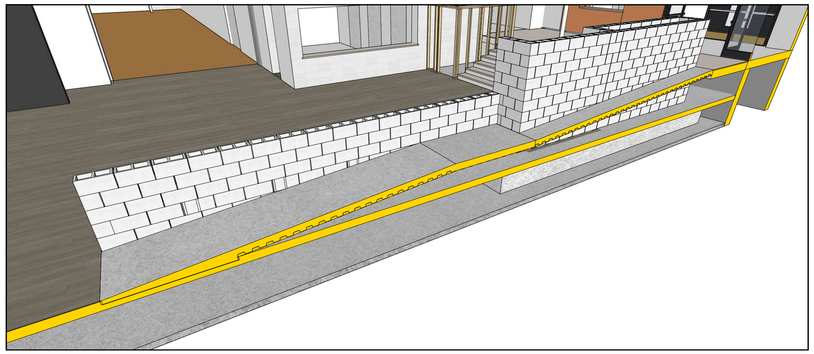


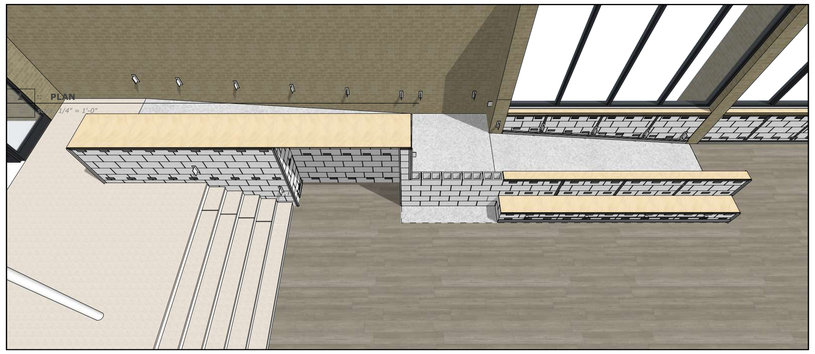


PLAN
1/4" = 1'-0"

2 :: **ROUGH ELECTRICAL, Z-CLIPS, PLYWOOD CAP, REGLET BASE AND CORNER TRIM, PAINT**
A3 *scale: NTS*

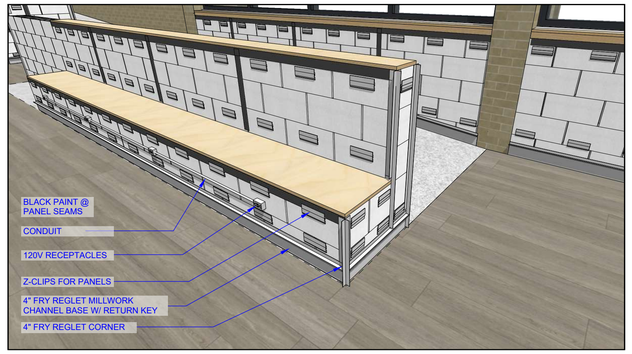


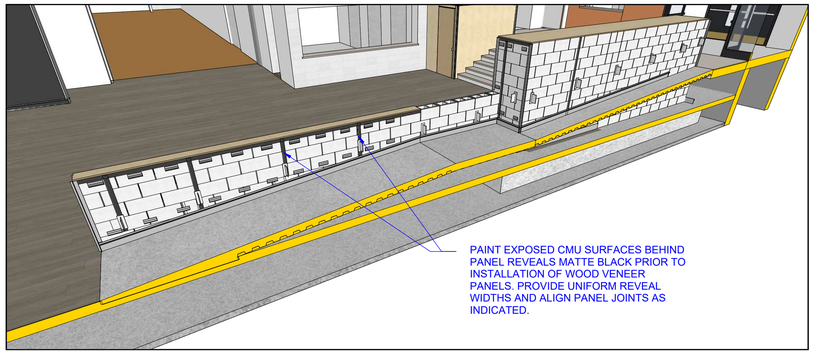


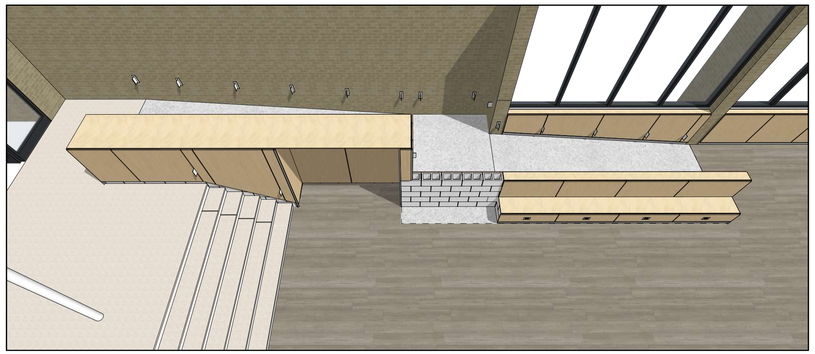

3 :: **WOOD VENEER PANELS**
A3 *scale: NTS*




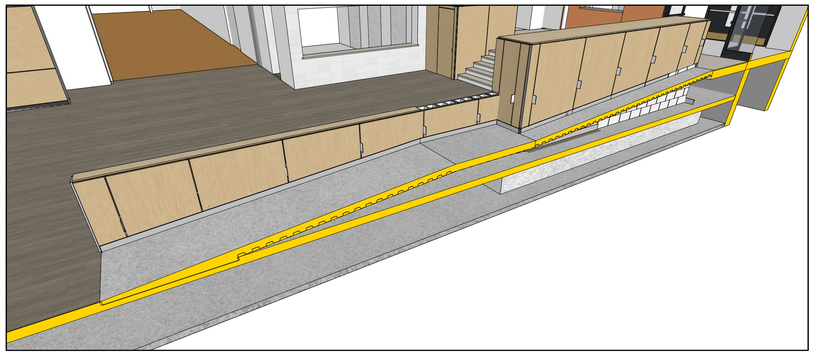

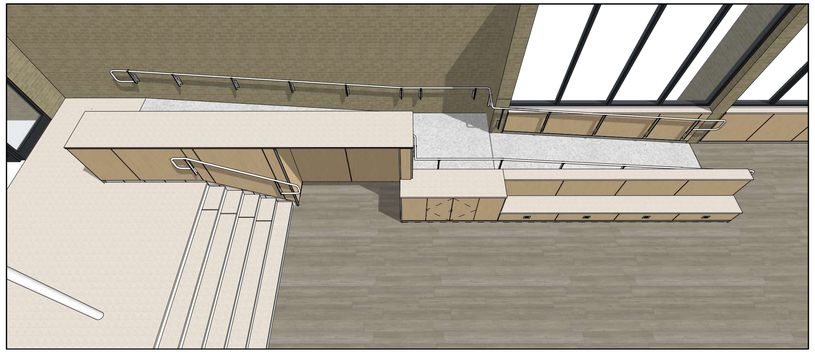

4 :: **METAL DECK**
A3 *scale: NTS*



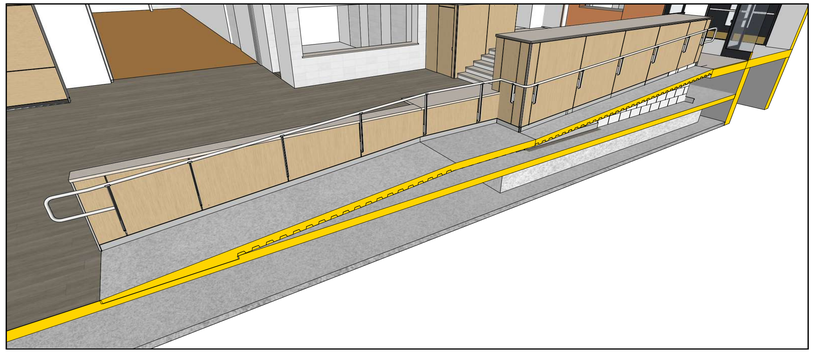

City of Evanston

ARCHITECT:
T.KIRKBY
6874 N. NW HWY
CHICAGO, IL 60631
773.225.7166

CONTRACTOR:
TBD

OWNER:
City of Evanston

FJCC Interior Improvements

1655 Foster St, Evanston, IL 60201

DRAWN BY: TK
CHECKED BY: SC
DOCUMENT DATE: October 27, 2026
JOB#: 2026.01


10.15.2026 ISSUED FOR BID
10.27.2026 ADDENDUM 1

A3

RAMP 3D DIAGRAMS - 2



4 :: VIEW TOWARDS RAMP & SEATING AREA
A4 scale: 3" = 1'-0"

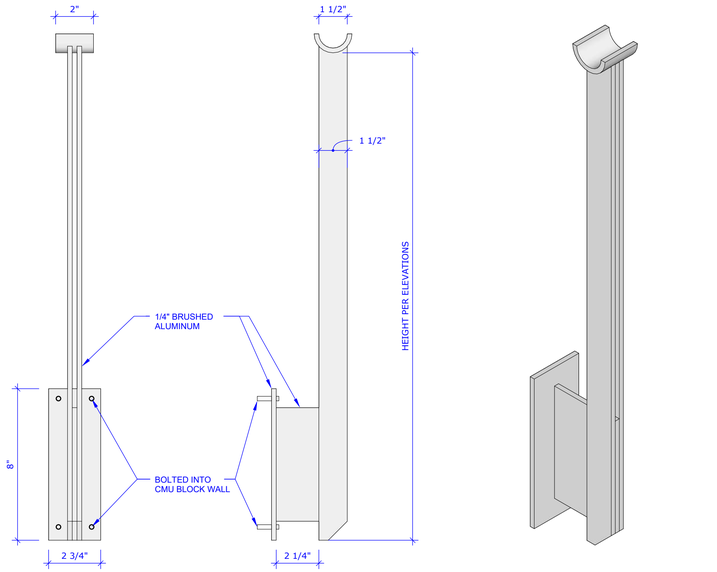

1 :: HANDRAIL BRACKET - FRONT
A4 scale: 3" = 1'-0"

2 :: HANDRAIL BRACKET - SIDE
A4 scale: 3" = 1'-0"

3 :: HANDRAIL BRACKET - AXONMETRIC
A4 scale: NTS



5 :: VIEW TOWARDS RAMP & SEATING AREA
A4 scale: 3" = 1'-0"



5 :: VIEW TOWARDS RAMP & SEATING AREA
A4 scale: 3" = 1'-0"

City of Evanston

ARCHITECT:
T.KIRKBY
6874 N. NW HWY
CHICAGO, IL 60631
773.225.7166

CONTRACTOR:
TBD

OWNER:
City of Evanston

FJCC Interior Improvements


1655 Foster St, Evanston, IL 60201

DRAWN BY: TK
CHECKED BY: SC
DOCUMENT DATE: October 27, 2026
JOB#: 2026.01


10.15.2026 ISSUED FOR BID
10.27.2026 ADDENDUM 1

A4


RAMP 3D VIEWS & DETAILS

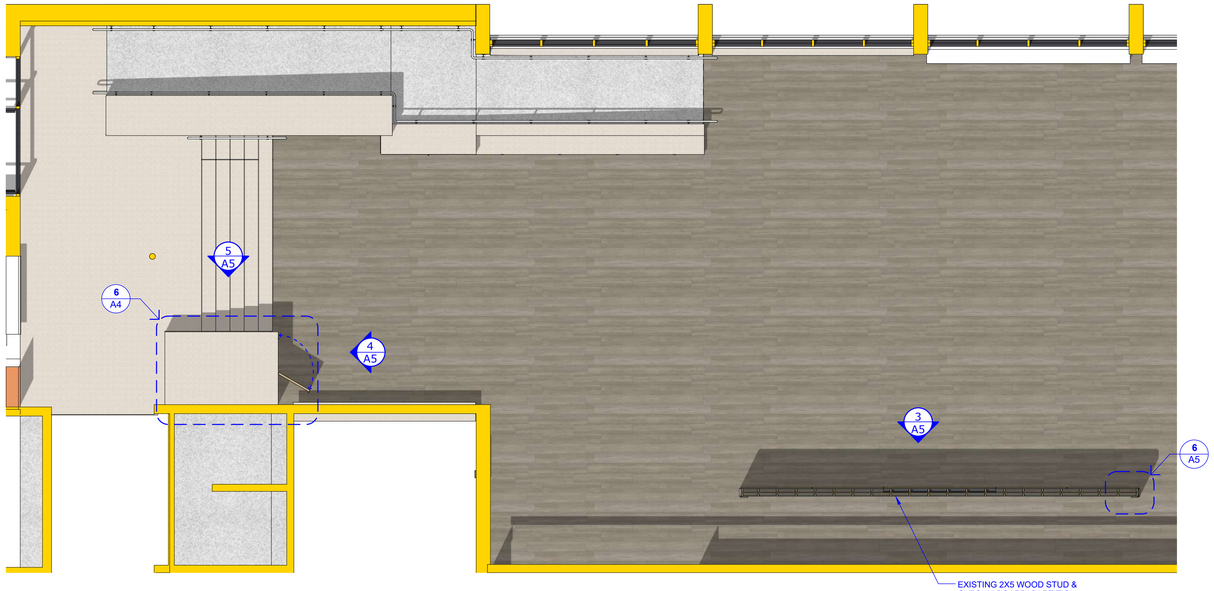

1 :: **AUDITORIUM PLAN**
A5 *scale: 3/16" = 1'-0"*

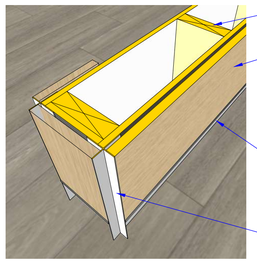

2 :: **MEDIA WALL CORNER DETAIL**
A5 *scale: NTS*

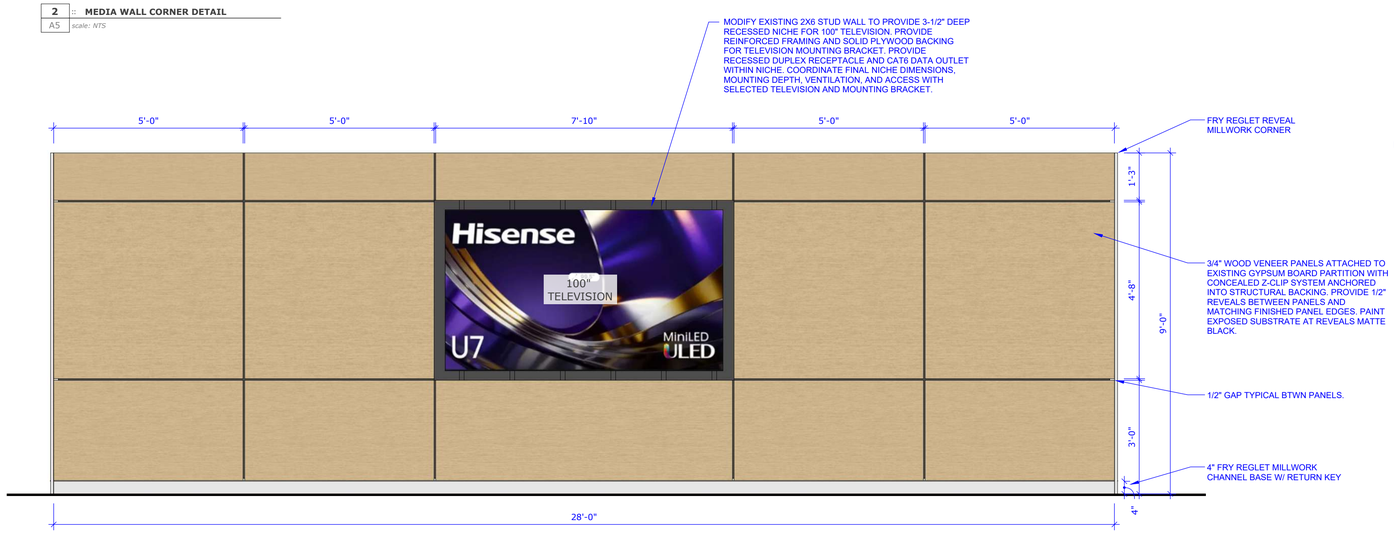


3 :: **MEDIA WALL ELEVATION**
A5 *scale: 1/2" = 1'-0"*




6A :: **COAT CLOSET - FRAMING**
A5 *scale: NTS*




6B :: **COAT CLOSET - PLYWOOD SHEATHING**
A5 *scale: NTS*

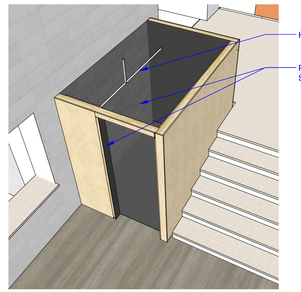


6C :: **COAT CLOSET - PAINT INTERIOR SURFACES**
A5 *scale: NTS*

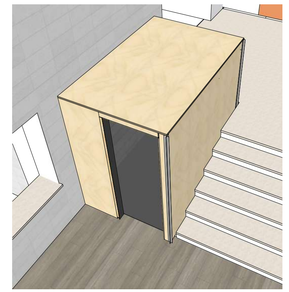


6D :: **COAT CLOSET - CORNER REVEALS & TOP**
A5 *scale: NTS*

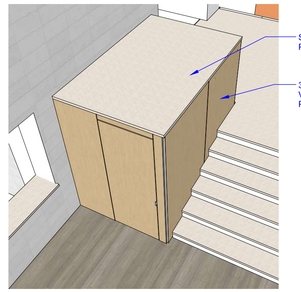


6E :: **COAT CLOSET - COMPLETE (DOOR CLOSED)**
A5 *scale: NTS*

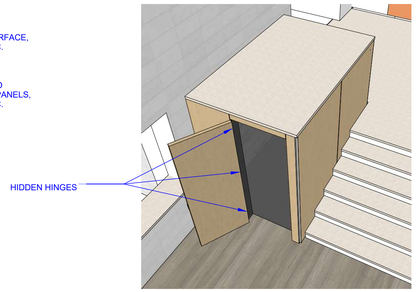

6F :: **COAT CLOSET - COMPLETE (DOOR OPEN)**
A5 *scale: NTS*

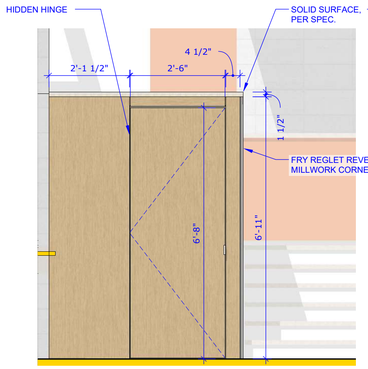

4 :: **COAT CLOSET - FRONT ELEVATION**
A5 *scale: 1/2" = 1'-0"*

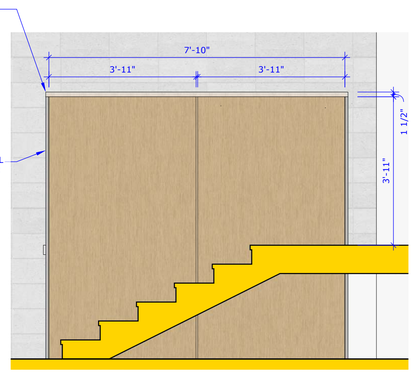

5 :: **COAT CLOSET - SIDE ELEVATION**
A5 *scale: 1/2" = 1'-0"*

City of Evanston

ARCHITECT:
T.KIRKBY
6874 N. NW HWY
CHICAGO, IL 60631
773.225.7166

CONTRACTOR:
TBD

OWNER:
City of Evanston

FJCC Interior Improvements


1655 Foster St, Evanston, IL 60201

DRAWN BY: TK
CHECKED BY: SC
DOCUMENT DATE: October 27, 2026
JOB#: 2026.01

- 10.15.2026 ISSUED FOR BID
- 10.27.2026 ADDENDUM 1

A5

COAT CLOSET & MEDIA WALL

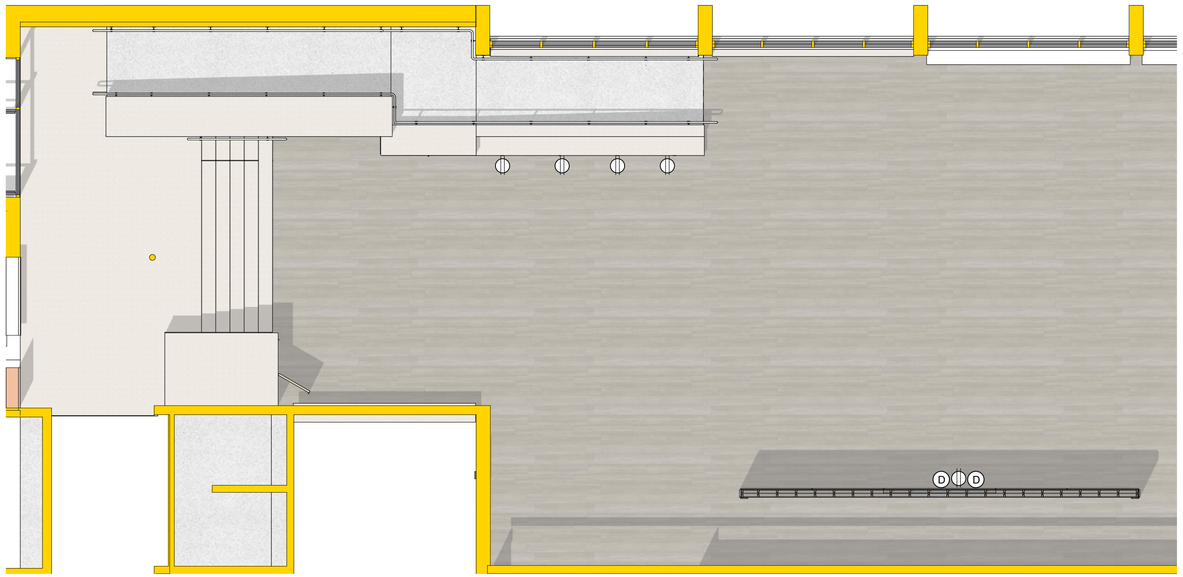

1 A5 :: AUDITORIUM ELECTRICAL PLAN
SCALE: 3/16" = 1'-0"

ELECTRICAL KEY

- DUPLEX WALL OUTLET
- (D) CAT6 DATA PORT

ELECTRICAL NOTES

1. EXISTING ELECTRICAL
EXISTING LIGHTING, SWITCHES, RECEPTACLES, AND ASSOCIATED CIRCUITS SHALL REMAIN UNLESS OTHERWISE INDICATED. PROTECT EXISTING DEVICES DURING CONSTRUCTION.

2. CHAIR LIFT ELECTRICAL DEMOLITION
DISCONNECT AND REMOVE ELECTRICAL POWER, CONTROLS, RACEWAYS, AND ACCESSORIES SERVING EXISTING CHAIR LIFT BACK TO NEAREST JUNCTION BOX OR APPROPRIATE POINT OF DISCONNECTION. REMOVE ABANDONED EXPOSED WIRING AND RACEWAYS. SAFELY TERMINATE ANY CIRCUITS TO REMAIN.

3. NEW RECEPTACLES
PROVIDE NEW DUPLEX RECEPTACLES AT LOCATIONS INDICATED. COORDINATE BOX DEPTH, MOUNTING HEIGHT, AND COVER PLATES WITH NEW WOOD VENEER WALL PANELS. PROVIDE COMPLETE WIRING, RACEWAYS, AND CONNECTIONS TO SUITABLE BRANCH CIRCUITS.

4. MEDIA WALL
PROVIDE RECESSED DUPLEX RECEPTACLE, CAT6 DATA OUTLET, AND 1" EMPTY LOW-VOLTAGE CONDUIT WITH PULL STRING AT WALL-MOUNTED TELEVISION. COORDINATE LOCATIONS AND CONDUIT TERMINATION WITH OWNER AND AV INSTALLER PRIOR TO ROUGH-IN.

5. FIELD COORDINATION
FIELD VERIFY EXISTING CIRCUITS AND AVAILABLE CAPACITY PRIOR TO INSTALLATION. COORDINATE ALL ELECTRICAL WORK WITH NEW MASONRY WALLS, STEEL LEDGERS, WOOD VENEER PANELS, AND MILLWORK. MAINTAIN ACCESS TO ALL REQUIRED JUNCTION BOXES.

City of Evanston

ARCHITECT:
T.KIRKBY
6874 N. NW HWY
CHICAGO, IL 60631
773.225.7166

CONTRACTOR:
TBD

OWNER:
City of Evanston

FJCC Interior Improvements


1655 Foster St, Evanston, IL 60201

DRAWN BY: TK
CHECKED BY: SC
DOCUMENT DATE: October 27, 2026
JOB#: 2026.01


10.15.2026 ISSUED FOR BID
10.27.2026 ADDENDUM 1

E1


AUDITORIUM - ELECTRICAL

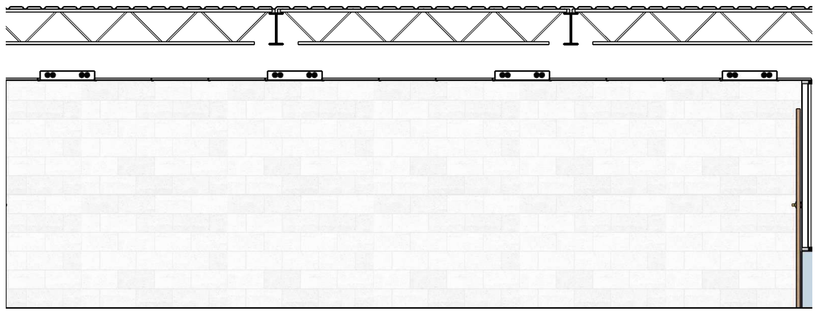


1 :: SOUTH ELEVATION - EXISTING / DEMOLITION
A6 scale: 1/4" = 1'-0"

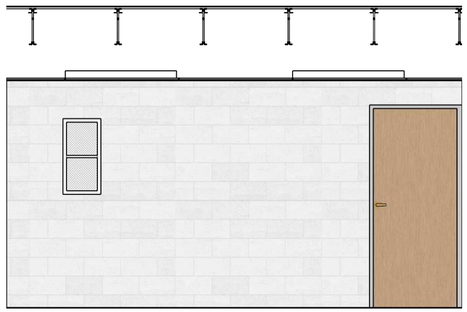


2 :: EAST ELEVATION - EXISTING / DEMOLITION
A6 scale: 1/4" = 1'-0"

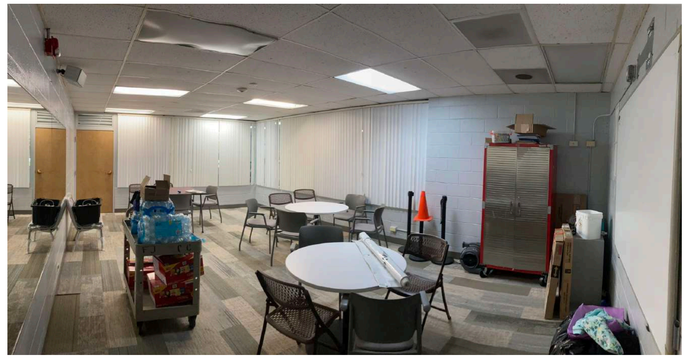

7 :: EXISTING CONDITION - VIEW FROM ENTRY DOOR
A6 scale: NTS

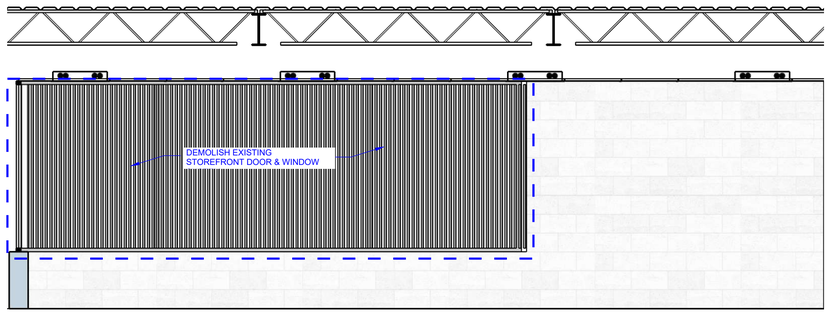


3 :: NORTH ELEVATION - EXISTING / DEMOLITION
A6 scale: 1/4" = 1'-0"

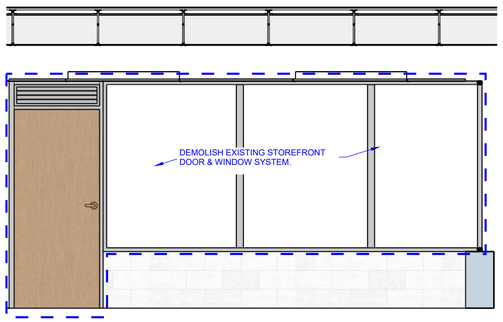


4 :: WEST ELEVATION - EXISTING / DEMOLITION
A6 scale: 1/4" = 1'-0"



8 :: EXISTING CONDITION - VIEW TOWARDS ENTRY DOOR
A6 scale: NTS

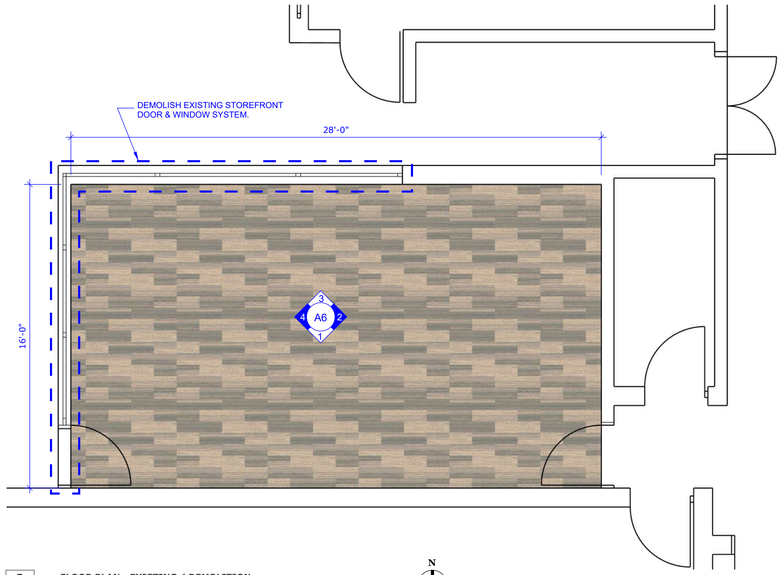

5 :: FLOOR PLAN - EXISTING / DEMOLITION
A6 scale: 1/4" = 1'-0"

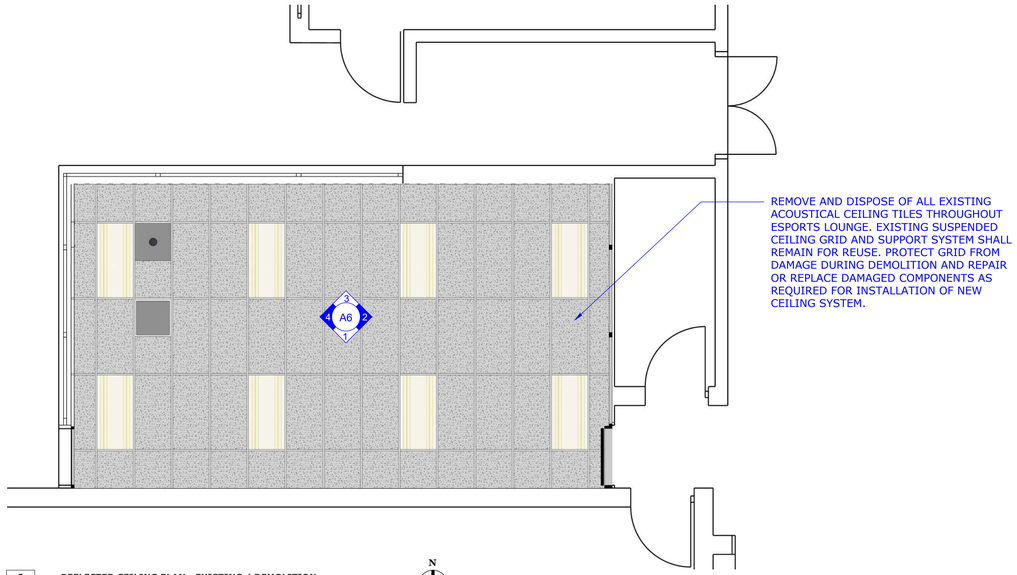

6 :: REFLECTED CEILING PLAN - EXISTING / DEMOLITION
A6 scale: 1/4" = 1'-0"

City of Evanston

ARCHITECT:
T.KIRKBY
6874 N. NW HWY
CHICAGO, IL 60631
773.225.7166

CONTRACTOR:
TBD

OWNER:
City of Evanston

FJCC Interior Improvements


1655 Foster St, Evanston, IL 60201

DRAWN BY: TK
CHECKED BY: SC
DOCUMENT DATE: October 27, 2026
JOB#: 2026.01

10.15.2026 ISSUED FOR BID
10.27.2026 ADDENDUM 1

A6


E-SPORTS LOUNGE - EXISTING CONDITIONS & DEMOLITION

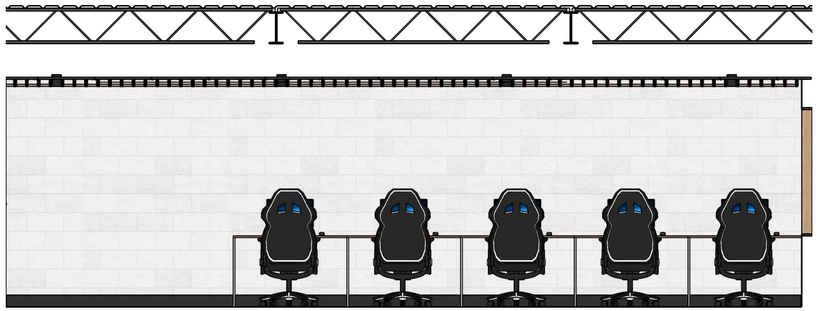

1 :: SOUTH ELEVATION - EXISTING / DEMOLITION
A7 scale: 1/4" = 1'-0"




2 :: EAST ELEVATION - EXISTING / DEMOLITION
A7 scale: 1/4" = 1'-0"

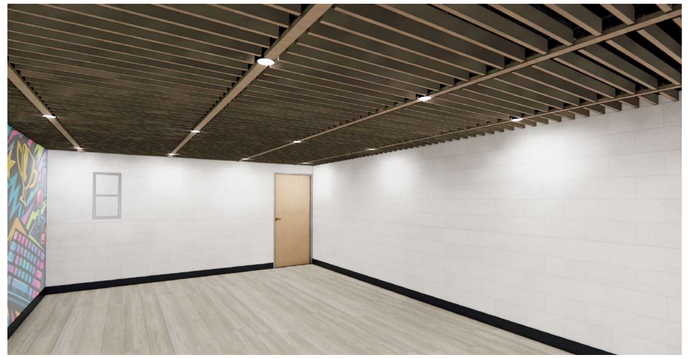


7 :: NEW WORK - VIEW FROM ENTRY DOOR
A6 scale: NTS



3 :: NORTH ELEVATION - NEW WORK
A7 scale: 1/4" = 1'-0"

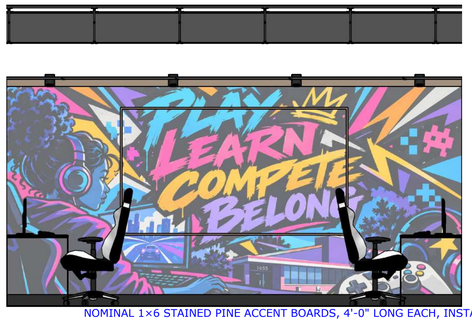


4 :: WEST ELEVATION- NEW WORK
A7 scale: 1/4" = 1'-0"

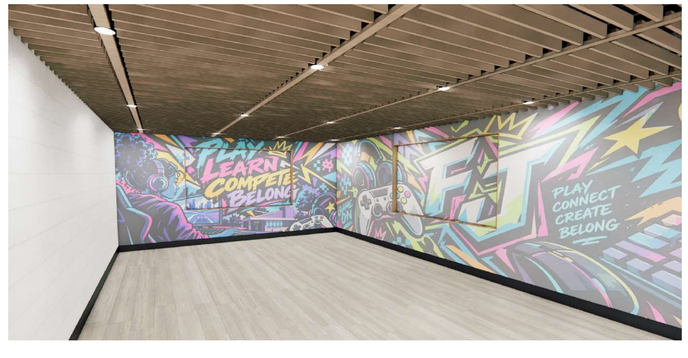

8 :: NEW WORK - VIEW TOWARDS ENTRY DOOR
A7 scale: NTS

NOMINAL 1×6 STAINED PINE ACCENT BOARDS, 4'-0" LONG EACH, INSTALLED FLAT


PROVIDE NEW 4" HIGH COMMERCIAL-GRADE VINYL WALL BASE THROUGHOUT ESPORTS LOUNGE, COLOR BLACK. PROVIDE COVED PROFILE AT HARD SURFACE FLOORING. INSTALL CONTINUOUSLY AT ALL WALLS AND EXPOSED BASES, WITH TIGHT-FITTING CORNERS AND SEAMS. PREPARE SUBSTRATES AND INSTALL WITH MANUFACTURER-RECOMMENDED ADHESIVE. SUBMIT PRODUCT DATA AND COLOR SAMPLE FOR ARCHITECT'S APPROVAL.

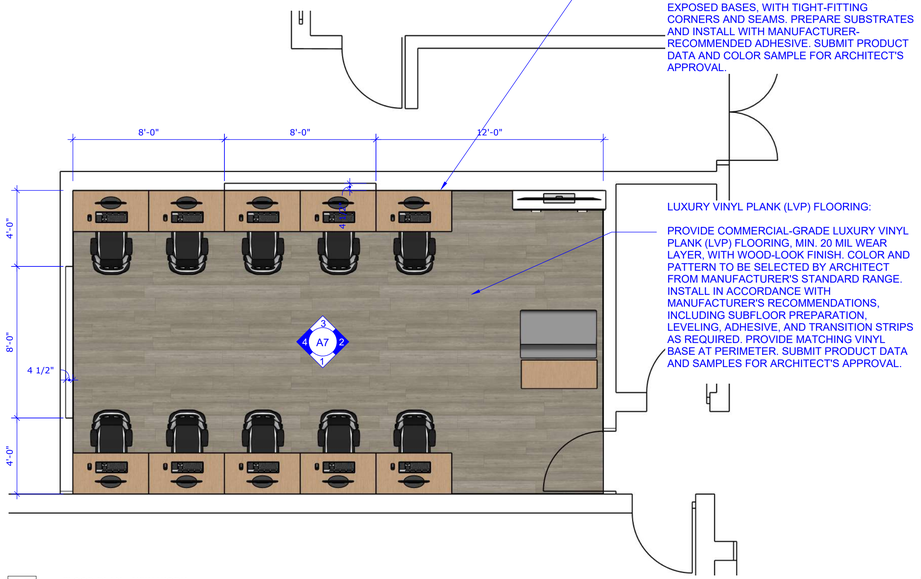

LUXURY VINYL PLANK (LVP) FLOORING:

PROVIDE COMMERCIAL-GRADE LUXURY VINYL PLANK (LVP) FLOORING, MIN. 20 MIL WEAR LAYER, WITH WOOD-LOOK FINISH. COLOR AND PATTERN TO BE SELECTED BY ARCHITECT FROM MANUFACTURER'S STANDARD RANGE. INSTALL IN ACCORDANCE WITH MANUFACTURER'S RECOMMENDATIONS, INCLUDING SUBFLOOR PREPARATION, LEVELING, ADHESIVE, AND TRANSITION STRIPS AS REQUIRED. PROVIDE MATCHING VINYL BASE AT PERIMETER. SUBMIT PRODUCT DATA AND SAMPLES FOR ARCHITECT'S APPROVAL.

5 :: FLOOR PLAN - NEW WORK
A7 scale: 1/4" = 1'-0"

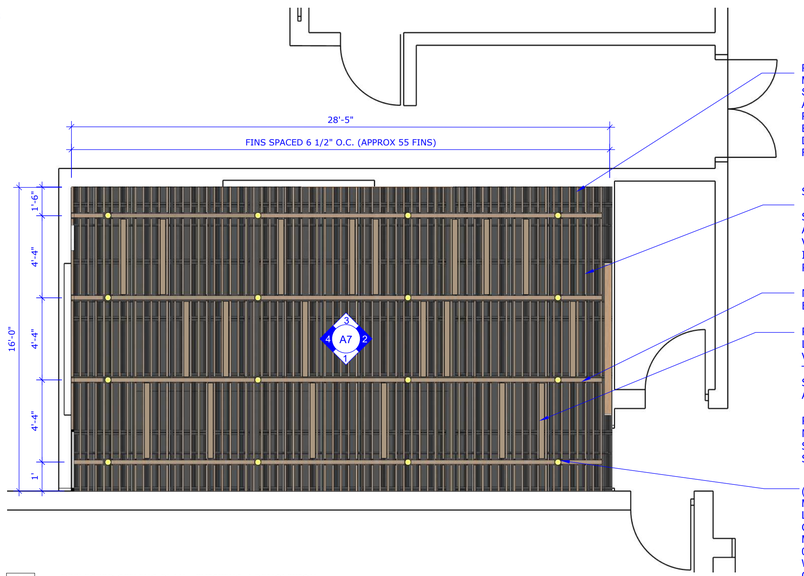

PAINT ALL EXPOSED SURFACES ABOVE NEW CEILING FINS MATTE BLACK, INCLUDING EXISTING CEILING GRID, STRUCTURE, DUCTWORK, CONDUIT, PIPING, HANGERS, AND ASSOCIATED MEP COMPONENTS. PREPARE SURFACES AND PROVIDE PRIMER AND FINISH COATS COMPATIBLE WITH EXISTING MATERIALS. DO NOT PAINT SPRINKLER HEADS, DETECTORS, EQUIPMENT LABELS, OR COMPONENTS REQUIRING UNOBSTRUCTED OPERATION OR ACCESS.

STAINED WOOD FIN CEILING:

SELECT-GRADE SOLID PINE WOOD BOARDS WITH STAINED AND CLEAR-SEALED FINISH.
VERTICAL FINS SHALL BE NOMINAL 1×4 BOARDS INSTALLED ON EDGE AT SPACING INDICATED ON REFLECTED CEILING PLAN.

NOMINAL 1×6 STAINED PINE ACCENT BOARDS, 4'-0" LONG EACH, INSTALLED FLAT

PROVIDE (20) NOMINAL 1×6 STAINED PINE BOARDS, 4'-0" LONG EACH, INSTALLED FLAT AND INTERSPERSED AMONG VERTICAL WOOD FINS. DISTRIBUTE RANDOMLY THROUGHOUT CEILING AREA TO ACHIEVE APPEARANCE SIMILAR TO REFERENCE IMAGE. FINAL LOCATIONS TO BE APPROVED BY ARCHITECT.

PROVIDE CONCEALED SUPPORT FRAMING AND MECHANICAL FASTENERS SECURED TO BUILDING STRUCTURE ABOVE. STAIN AND SEAL ALL EXPOSED SURFACES, INCLUDING EDGES AND ENDS.

(16) BLACK-FINISH LED CYLINDER DOWNLIGHT FIXTURES MOUNTED BETWEEN WOOD-LOOK CEILING FINS AT LOCATIONS INDICATED ON REFLECTED CEILING PLAN. BASIS OF DESIGN: HALO COMMERCIAL HCC4 SERIES, 4" DIAMETER, MATTE BLACK FINISH, 1,000 LUMENS NOMINAL, 3500K, 90 CRI, 0–10V DIMMING, OR APPROVED EQUAL. MOUNT FIXTURES WITH BOTTOM APPROXIMATELY FLUSH WITH BOTTOM OF CEILING FINS. PROVIDE INDEPENDENT SUPPORT FROM STRUCTURE ABOVE; DO NOT SUPPORT FIXTURES FROM DECORATIVE CEILING FINS. COORDINATE FIXTURE DIMENSIONS, MOUNTING, ELECTRICAL CONNECTIONS, AND CLEARANCES WITH CEILING SYSTEM. SUBMIT PRODUCT DATA AND MOUNTING DETAILS FOR ARCHITECT'S APPROVAL.

6 :: REFLECTED CEILING PLAN - EXISTING / DEMOLITION
A7 scale: 1/4" = 1'-0"

City of Evanston

FJCC Interior Improvements

1655 Foster St, Evanston, IL 60201

ARCHITECT:
T.KIRKBY
6874 N. NW HWY
CHICAGO, IL 60631
773.225.7166

CONTRACTOR:
TBD


OWNER:
City of Evanston

DRAWN BY: TK
CHECKED BY: SC
DOCUMENT DATE: October 27, 2026
JOB#: 2026.01

10.15.2026 ISSUED FOR BID
10.27.2026 ADDENDUM 1

A7

E-SPORTS LOUNGE - PLANS & ELEVATIONS

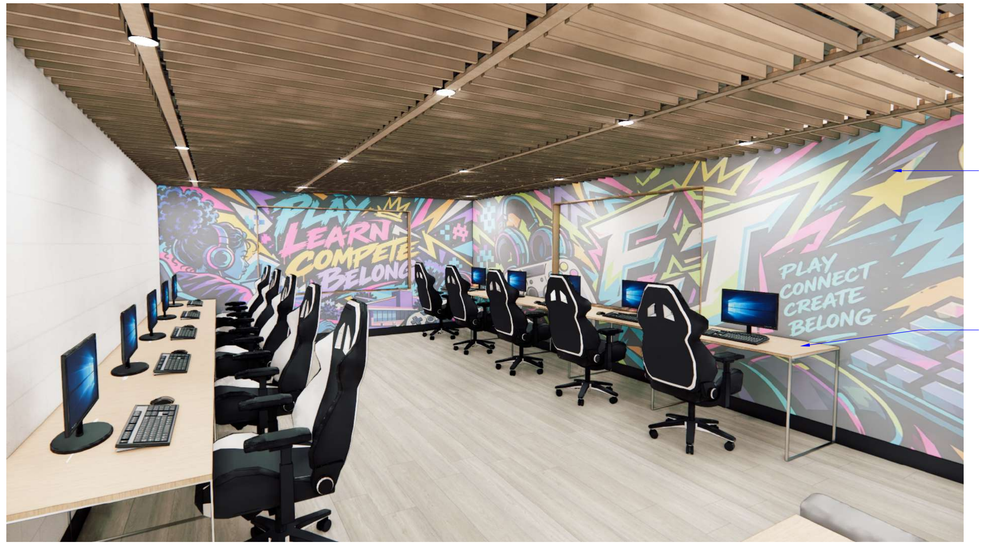

1 :: NEW WORK - VIEW FROM ENTRY DOOR
A8 scale: NTS

WALL MURAL ALLOWANCE

CUSTOM WALL MURAL AT LOCATIONS INDICATED, TO BE FUNDED THROUGH PROJECT MURAL ALLOWANCE. FINAL ARTWORK, MATERIALS, AND INSTALLATION METHOD TO BE DETERMINED BY OWNER. MURAL MAY CONSIST OF HAND-PAINTED ARTWORK OR DIGITALLY PRINTED WALL GRAPHICS. CONTRACTOR SHALL COORDINATE WALL PREPARATION, INSTALLATION, AND PROTECTION OF ADJACENT FINISHES. DO NOT PROCEED WITH MURAL WORK WITHOUT OWNER'S WRITTEN AUTHORIZATION.


CONTINUOUS COMPUTER WORKSTATION COUNTERTOP

PROVIDE CONTINUOUS 30" DEEP, 29" HIGH COMPUTER WORKSTATION COUNTERTOP, CONSTRUCTED OF WHITE OAK WOOD VENEER OVER ENGINEERED WOOD SUBSTRATE, WITH MATCHING VENEER EDGE BANDING AND COMMERCIAL-GRADE CLEAR PROTECTIVE FINISH. WOOD SPECIES, GRAIN, COLOR, AND FINISH TO MATCH AUDITORIUM MILLWORK.

SUPPORT ON FREESTANDING BLACK POWDER-COATED STEEL FRAME WITH INTERMEDIATE LEGS AND HORIZONTAL SUPPORT MEMBERS AS REQUIRED. PROVIDE ADJUSTABLE LEVELING GLIDES.

COORDINATE SUPPORT LOCATIONS TO MAINTAIN UNOBSTRUCTED KNEE AND TOE CLEARANCES AT COMPUTER STATIONS, INCLUDING ACCESSIBLE WORKSTATION. PROVIDE CABLE GROMMETS AT EACH COMPUTER STATION AND CONTINUOUS UNDER-COUNTER CABLE MANAGEMENT.

SUBMIT SHOP DRAWINGS, WOOD VENEER SAMPLES, AND FINISH SAMPLES FOR ARCHITECT'S APPROVAL PRIOR TO FABRICATION.

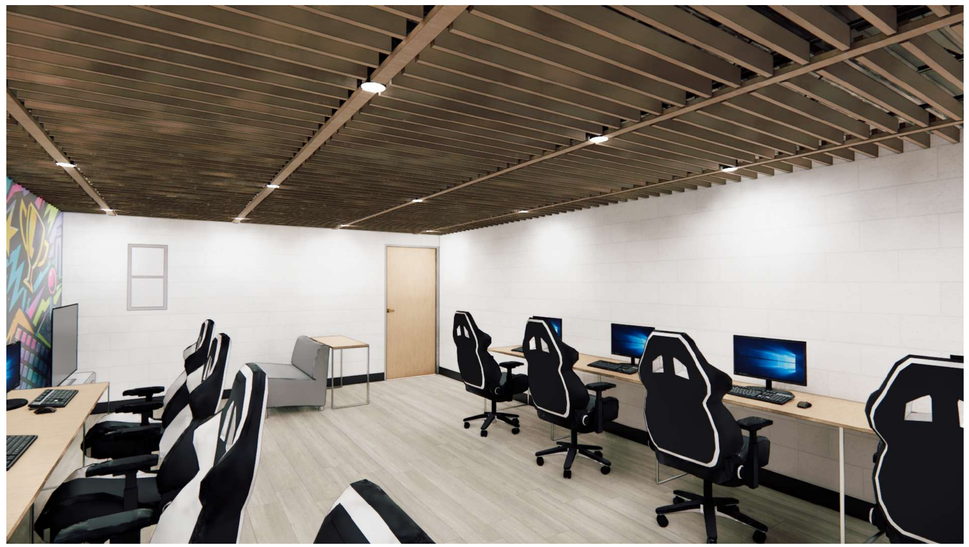

2 :: NEW WORK - VIEW TOWARDS ENTRY DOOR
A8 scale: NTS

FURNITURE SCHEDULE – ESPORTS LOUNGE			
MARK	**DESCRIPTION**	**BASIS OF DESIGN**	**QTY**
F-3	ARMLESS LOVESEAT	LESRO RAVENNA RV1502, PATRIOT PLUS BLACK VINYL	1
F-4	CONTINUOUS COMPUTER WORKSTATION COUNTERTOP, 30"D × 29"H, 48" PER STATION	WHITE OAK WOOD VENEER TOP TO MATCH AUDITORIUM MILLWORK; BLACK POWDER-COATED STEEL FRAME AND LEGS	2 ASSEMBLIES (10 STATIONS)
F-5	HIGH-BACK GAMING CHAIR	NEXTGEN COMMERCIAL-GRADE ESPORTS CHAIR, BLACK	10

1. PROVIDE ALL FURNITURE INDICATED IN SCHEDULE, INCLUDING DELIVERY, ASSEMBLY, AND PLACEMENT.


2. ALL FURNITURE SHALL BE COMMERCIAL GRADE AND SUITABLE FOR HEAVY USE IN A PUBLIC RECREATION FACILITY.

3. F-4 SHALL CONSIST OF A CONTINUOUS WHITE OAK VENEER COUNTERTOP WITH COMMERCIAL-GRADE CLEAR PROTECTIVE FINISH, MATCHING VENEER EDGES, AND FREESTANDING BLACK POWDER-COATED STEEL SUPPORT FRAME. REFER TO WORKSTATION COUNTERTOP CONSTRUCTION NOTE FOR ADDITIONAL REQUIREMENTS.

4. PROVIDE ACCESSIBLE COMPUTER WORKSTATION WITH COMPLIANT KNEE AND TOE CLEARANCES AS INDICATED ON PLANS.

5. BASIS-OF-DESIGN PRODUCTS LISTED; APPROVED EQUALS PER PROJECT SPECIFICATIONS.

6. SUBMIT PRODUCT DATA, FINISH SAMPLES, AND SHOP DRAWINGS AS APPLICABLE FOR ARCHITECT'S APPROVAL PRIOR TO PROCUREMENT OR FABRICATION.

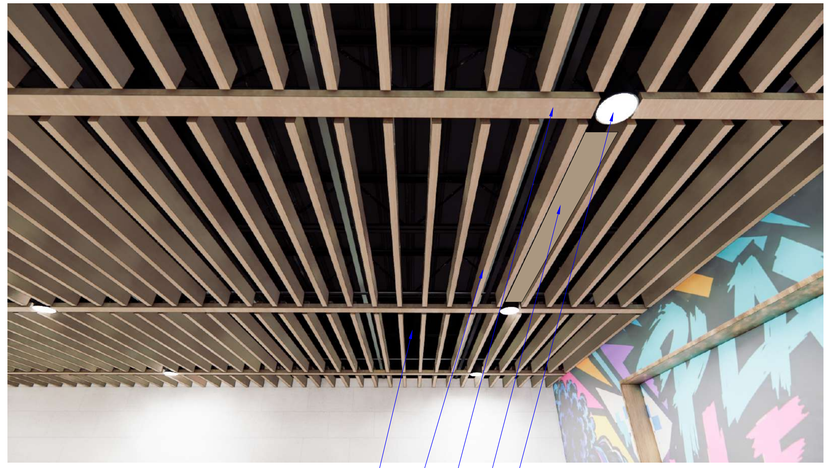

3 :: CEILING DETAIL
A8 scale: NTS

PAINT ALL EXPOSED SURFACES ABOVE NEW CEILING FINS MATTE BLACK, INCLUDING EXISTING CEILING GRID, STRUCTURE, DUCTWORK, CONDUIT, PIPING, HANGERS, AND ASSOCIATED MEP COMPONENTS. PREPARE SURFACES AND PROVIDE PRIMER AND FINISH COATS COMPATIBLE WITH EXISTING MATERIALS. DO NOT PAINT SPRINKLER HEADS, DETECTORS, EQUIPMENT LABELS, OR COMPONENTS REQUIRING UNOBSTRUCTED OPERATION OR ACCESS.

STAINED WOOD FIN CEILING:


SELECT-GRADE SOLID PINE WOOD BOARDS WITH STAINED AND CLEAR-SEALED FINISH.
VERTICAL FINS SHALL BE NOMINAL 1×4 BOARDS INSTALLED ON EDGE AT SPACING INDICATED ON REFLECTED CEILING PLAN.

NOMINAL 1×6 STAINED PINE BOARDS, 4'-0" LONG EACH, INSTALLED FLAT

PROVIDE (20) NOMINAL 1×6 STAINED PINE ACCENT BOARDS, 4'-0" LONG EACH, INSTALLED FLAT AND INTERSPERSED AMONG VERTICAL WOOD FINS. DISTRIBUTE RANDOMLY THROUGHOUT CEILING AREA TO ACHIEVE APPEARANCE SIMILAR TO REFERENCE IMAGE. FINAL LOCATIONS TO BE APPROVED BY ARCHITECT.

PROVIDE CONCEALED SUPPORT FRAMING AND MECHANICAL FASTENERS SECURED TO BUILDING STRUCTURE ABOVE. STAIN AND SEAL ALL EXPOSED SURFACES, INCLUDING EDGES AND ENDS.

(16) BLACK-FINISH LED CYLINDER DOWNLIGHT FIXTURES MOUNTED BETWEEN WOOD-LOOK CEILING FINS AT LOCATIONS INDICATED ON REFLECTED CEILING PLAN. BASIS OF DESIGN: HALO COMMERCIAL HCC4 SERIES, 4" DIAMETER, MATTE BLACK FINISH, 1,000 LUMENS NOMINAL, 3500K, 90 CRI, 0–10V DIMMING, OR APPROVED EQUAL. MOUNT FIXTURES WITH BOTTOM APPROXIMATELY FLUSH WITH BOTTOM OF CEILING FINS. PROVIDE INDEPENDENT SUPPORT FROM STRUCTURE ABOVE; DO NOT SUPPORT FIXTURES FROM DECORATIVE CEILING FINS. COORDINATE FIXTURE DIMENSIONS, MOUNTING, ELECTRICAL CONNECTIONS, AND CLEARANCES WITH CEILING SYSTEM. SUBMIT PRODUCT DATA AND MOUNTING DETAILS FOR ARCHITECT'S APPROVAL.

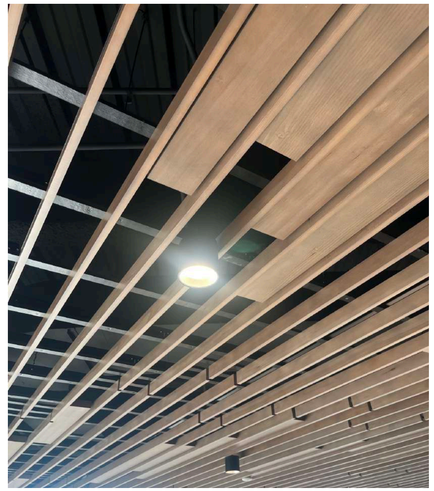

4 :: REFERENCE IMAGE - CEILING DETAIL
A8 scale: NTS

City of Evanston

ARCHITECT:
T.KIRKBY
6874 N. NW HWY
CHICAGO, IL 60631
773.225.7166

CONTRACTOR:
TBD

OWNER:
City of Evanston

FJCC Interior Improvements


1655 Foster St, Evanston, IL 60201


DRAWN BY: TK
CHECKED BY: SC
DOCUMENT DATE: October 27, 2026
JOB#: 2026.01

10.15.2026 ISSUED FOR BID
10.27.2026 ADDENDUM 1

A8

ESPORTS LOUNGE - 3D VIEWS, FURNITURE & DETAILS

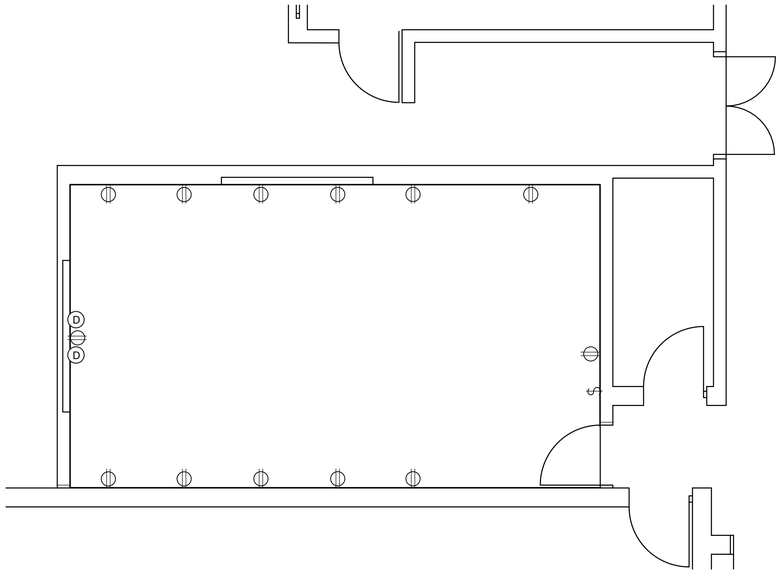

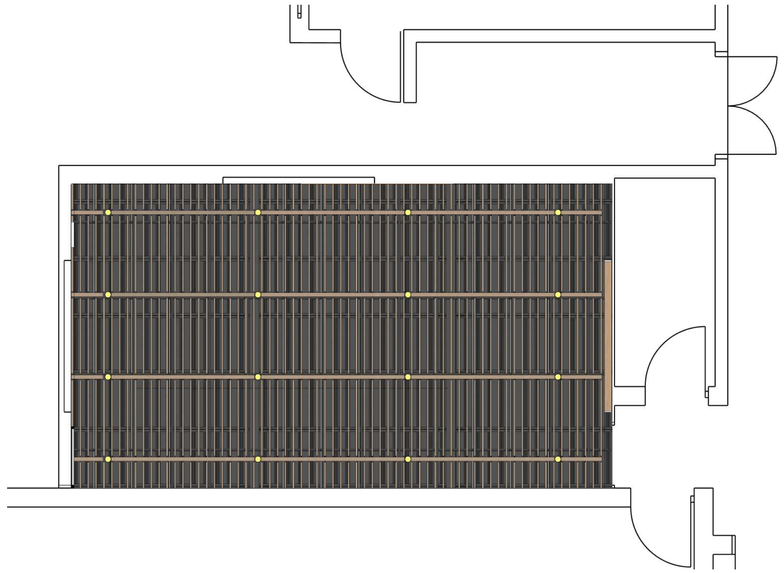

ELECTRICAL NOTES

1. EXISTING ELECTRICAL
EXISTING LIGHTING, SWITCHES, RECEPTACLES, AND ASSOCIATED CIRCUITS SHALL REMAIN UNLESS OTHERWISE INDICATED. PROTECT EXISTING DEVICES DURING CONSTRUCTION.

2. NEW RECEPTACLES
PROVIDE NEW DUPLEX RECEPTACLES AT LOCATIONS INDICATED. COORDINATE BOX DEPTH, MOUNTING HEIGHT, AND COVER PLATES WITH NEW WOOD VENEER WALL PANELS. PROVIDE COMPLETE WIRING, RACEWAYS, AND CONNECTIONS TO SUITABLE BRANCH CIRCUITS.

4. WEST WALL NICHE
PROVIDE RECESSED DUPLEX RECEPTACLE, CAT6 DATA OUTLET, AND 1" EMPTY LOW-VOLTAGE CONDUIT WITH PULL STRING AT WALL-MOUNTED TELEVISION. COORDINATE LOCATIONS AND CONDUIT TERMINATION WITH OWNER AND AV INSTALLER PRIOR TO ROUGH-IN.

5. FIELD COORDINATION
FIELD VERIFY EXISTING CIRCUITS AND AVAILABLE CAPACITY PRIOR TO INSTALLATION. COORDINATE ALL ELECTRICAL WORK WITH NEW WALL NICHE. MAINTAIN ACCESS TO ALL REQUIRED JUNCTION BOXES.

ELECTRICAL KEY

- DUPLEX WALL OUTLET
- CAT6 DATA PORT
- SWITCH
- CAN LIGHT

City of Evanston

FJCC Interior Improvements

1655 Foster St, Evanston, IL 60201

OWNER: City of Evanston

CONTRACTOR: TBD

ARCHITECT:
T.KIRKBY
6874 N. NW HWY
CHICAGO, IL 60631
773.225.7166

DRAWN BY: TK

CHECKED BY: SC

DOCUMENT DATE: October 27, 2026

JOB#: 2026.01

10.15.2026 ISSUED FOR BID
10.27.2026 ADDENDUM 1

E2

ESPORTS LOUNGE - ELECTRICAL

NON-MANDATORY PRE-BID MEETING
Bid 26-47 FJC - Interior Improvements
Date & Time: October 22, 2026, Fleetwood Jourdain Community Center, 1655 Foster St, Evanston, IL 60201
In Person

Attendee/Name	Company Name & Address, City, State, Zipcode	Phone Number	Email Address
Sam Stevens	L2 Design Build Roselle	847 734 7142	SS@L2Designbuild.com
Carter Brett	Central Ct Evanston	847-404-9836	carter@iskalisfloor.com
Gerry Pink	" "	847-917-7079	
Yessenia Castellanos	Ampol Group Inc	312-399-6162	Yessie@Ampolgroup.com
A. Krenk	Structures Const	773-541-1269	Ak@Struxc.com

City of Evanston Non-Mandatory Meeting

BID 26-47 Fleetwood Jourdain Center Interior Improvements

Meeting Date: October 22, 2026

SIGN - IN REQUIRED.

To guarantee receipt of any future addendums, please submit this sign-in form.

Virtual Sign In Sheet

Timestamp	Company Name	Contact Person	Email	Company Address	Phone number	Email Address
10/22/2026 11:07:48	Pentegra Systems	Joe Johnston	JJohnston@pentegrasystems.com	1400 Shore Road, Naperville IL, 60563	630 429 0534	