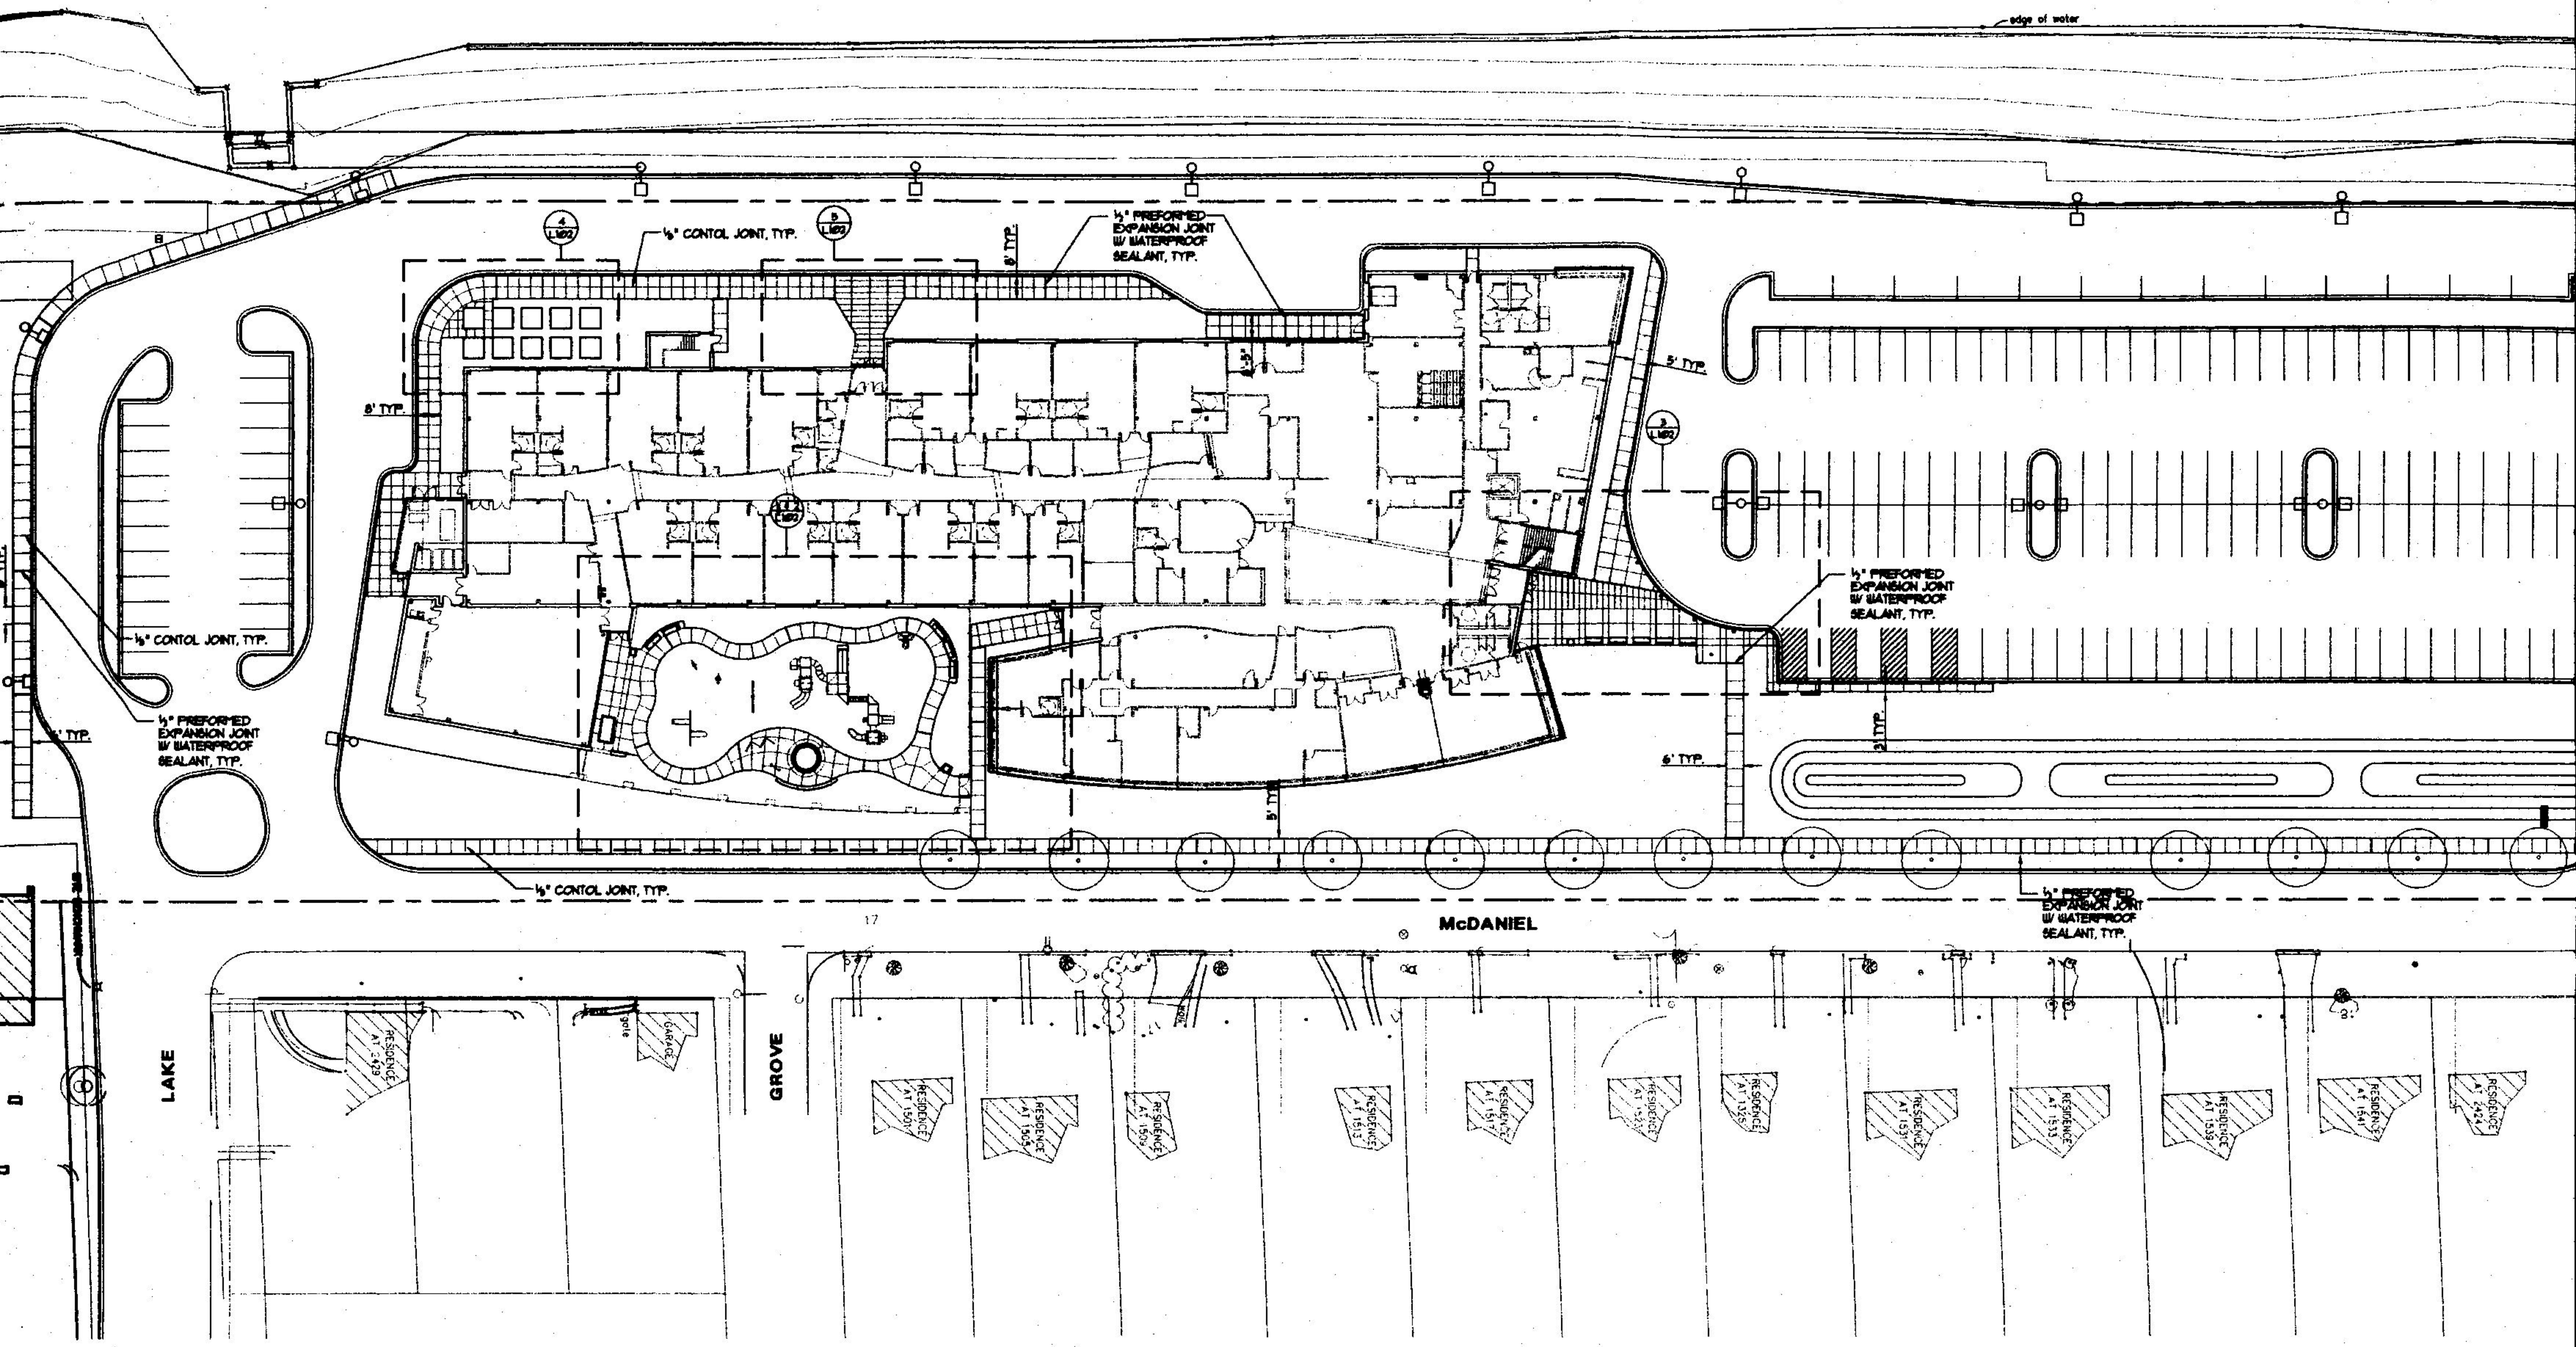

1 LANDSCAPE SITE PLAN

SCALE: 1"=30'