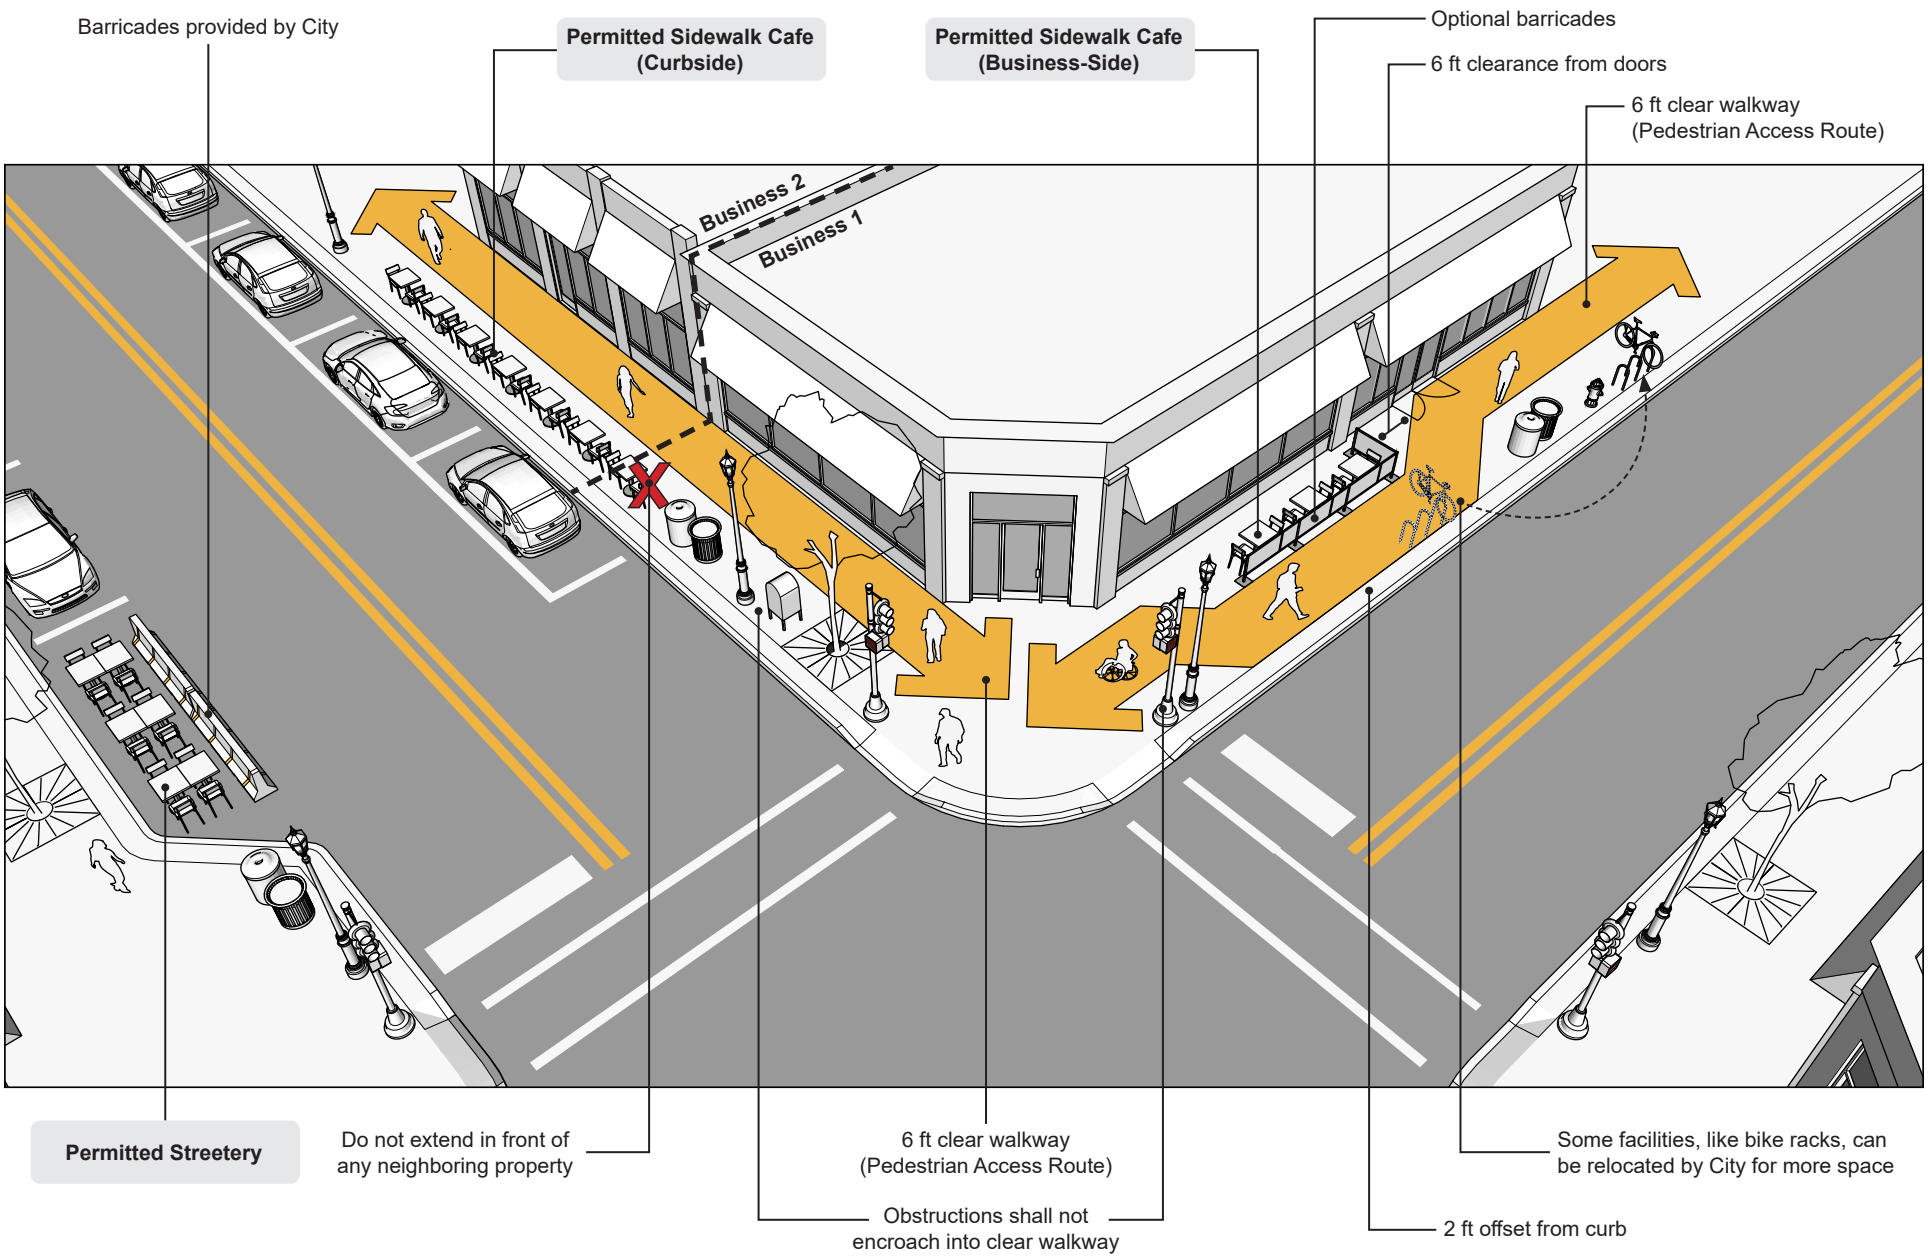
Barricades provided by City
Permitted Sidewalk Cafe (Curbside)
Permitted Sidewalk Cafe (Business-Side)
Optional barricades
6 ft clearance from doors
6 ft clear walkway (Pedestrian Access Route)
Business 2
Business 1
Permitted Streetery
Do not extend in front of any neighboring property
6 ft clear walkway (Pedestrian Access Route)
Obstructions shall not encroach into clear walkway
Some facilities, like bike racks, can be relocated by City for more space
2 ft offset from curb